

SPECIFICATIONS AND DESIGN CRITERIA

GENERAL

1. CLIENT, BUILDER & SUBCONTRACTORS SHALL REVIEW ENTIRE PLANS, CHECKING ALL DIMENSIONS, BEARING HEIGHTS, BEAM SIZES, WINDOW SIZES, ETC. IF THERE ARE ANY DISCREPANCIES OR QUESTIONS, NOTIFY THE BUILDER OR THE ARCHITECT OR ENGINEER OF RECORD IMMEDIATELY BEFORE PROCEEDING.

2. FINAL DRAFT, INC. WILL NOT ACCEPT ANY BACK CHARGES & IS NOT RESPONSIBLE FOR ANY ERRORS, OMISSIONS OR OMISSIONS. CHANGES ISSUED & NOT REPORTED TO THIS OFFICE PRIOR TO PERMITTING, CONSTRUCTION AND/OR MATERIAL PROCUREMENT.

3. DO NOT SCALE PLANS.

COPYRIGHT

1. COPYRIGHT NOTICE: FINAL DRAFT, INC. HEREBY RESERVES ITS COMMON LAW & OTHER COPYRIGHTS TO THESE PLANS, IDEAS, DESIGNS, DETAILS & SPECIFICATIONS. THESE PLANS ARE NOT TO BE COPIED OR CHANGED IN ANY MANNER, NOR ARE THEY TO BE ASSIGNED TO ANY OTHER PARTY WITHOUT FIRST OBTAINING THE EXPRESSED WRITTEN PERMISSION OF FINAL DRAFT, INC.

2. THE SPECIFICATIONS & DETAILS CONTAINED ON THESE PLANS ARE COPYRIGHTED BY FINAL DRAFT, INC. & ARE INTENDED FOR USE IN THE SPECIFIC PLANS FOR WHICH THEY HAVE BEEN ISSUED. THEY ARE NOT TO BE COPIED, CHANGED OR RE-USED IN ANY OTHER PROJECT WHATSOEVER WITHOUT FIRST OBTAINING THE EXPRESSED WRITTEN PERMISSION OF FINAL DRAFT, INC.

CONTRADICTIONS

1. IN THE EVENT OF CONTRADICTIONS BETWEEN DRAWINGS & SPECIFICATIONS ON THIS SHEET:
1) THE ARCHITECT OR ENGINEER OF RECORD IS TO BE INFORMED IMMEDIATELY FOR CLARIFICATION.

IT IS THE EXPRESS RESPONSIBILITY OF EACH LICENSED SUBCONTRACTOR IN THE FOLLOWING FOUR TRADES TO INSURE THAT ALL PRODUCTS & WORKMANSHIP IS IN STRICT COMPLIANCE WITH ALL PROVISIONS OF THE FBC & REFERENCED BASE CODES. NO ELEMENT OF THESE PRINTS IS INTENDED TO, & SHALL NOT, SUPERSEDE THE FBC & ANY DISCREPANCIES, OMISSIONS, OR CONFLICTS SHALL BE BROUGHT TO THE IMMEDIATE ATTENTION OF THE ARCHITECT OR ENGINEER OF RECORD.

TERMITE PROTECTION

1. A PERMANENT SIGN WHICH IDENTIFIES THE TERMITE TREATMENT PROVIDER & NEED FOR REASON 1 TREATMENT CONTRACT REPAIR, SHALL BE PROVIDED. THE SIGN SHALL BE POSTED NEAR THE WATER HEATER OR ELECTRIC PANEL.

2. TO PROVIDE FOR INSPECTION OF TERMITE INFESTATION BETWEEN WALL COVERING & FINAL EARTH GRADE SHALL NOT BE LESS THAN 6 INCHES BY EXCEPTION OF PAINT OR DECO CEMENTITIOUS FINISH LESS THAN 5/8" THICK ADHERED DIRECTLY TO THE FOUNDATION WALL.

3. INITIAL TREATMENT SHALL BE DONE AFTER ALL EXCAVATION & BACK FILL IS COMPLETED.

4. SOIL DISTURBED AFTER THE INITIAL TREATMENT SHALL INCLUDING SPACES BOXED OR FORMED.

5. BOXED AREAS IN CONCRETE FLOORS & FLOOR SUBSEQUENT INSTALLATION OF TRAPS, ETC. SHALL BE MADE IN PERMANENT METAL OR PLASTIC FORMS. PERMANENT FORMS MUST BE OF A SIZE & DEPTH THAT WILL ELIMINATE THE DISTURBANCE OF SOIL AFTER THE TREATMENT.

6. MINIMUM 6 MIL VAPOR BARRIER MUST BE INSTALLED TO PROTECT AGAINST RAINFALL DILUTION IF OCCURS BEFORE VAPOR PLACEMENT. REPLACEMENT IS REQUIRED.

1. CONCRETE OVER POUR & MORTAR ALONG THE FOUNDATION PERIMETER MUST BE REMOVED BEFORE EXTERIOR SOIL TREATMENT.

2. AN EXTERIOR VERTICAL CHEMICAL BARRIER MUST BE INSTALLED AFTER CONSTRUCTION IS COMPLETE, INCLUDING LANDSCAPING & IRRIGATION. ANY SOIL DISTURBED AFTER THE VERTICAL BARRIER IS APPLIED SHALL BE RETREATED.

3. ALL BUILDINGS ARE REQUIRED TO HAVE PRE-CONSTRUCTION TREATMENT.

10. A CERTIFICATE OF COMPLIANCE MUST BE ISSUED TO THE BUILDING DEPARTMENT BY LICENSED PEST CONTROL COMPANY BEFORE A CERTIFICATE OF OCCUPANCY WILL BE ISSUED. THE CERTIFICATE OF COMPLIANCE SHALL STATE THE BUILDING HAS RECEIVED A COMPLETE TREATMENT FOR THE PREVENTION OF SUBTERRANEAN TERMITES. THE TREATMENT IS IN ACCORDANCE WITH THE RULES & LAWS OF THE FLORIDA DEPARTMENT OF AGRICULTURE & CONSUMER SERVICES.

11. AFTER ALL WORK IS COMPLETED, LOOSE WOOD & FILL MUST BE REMOVED FROM BELOW & WITHIN ONE FOOT OF THE BUILDING. THIS INCLUDES ALL GRADE CONTAINING MATERIAL.

12. NO WOOD VEGETATION STUMP, CARDBOARD, TRASH, ETC. SHALL BE BURIED WITHIN 5 FEET OF ANY BUILDING OR PROPOSED BUILDING.

13. ALL TERMITE PROVISIONS OF FBC SHALL BE MET. & SHALL BE PERFORMED BY PROPERLY TRAINED & CERTIFIED TECHNICIANS. A WEATHER RESISTANT JOB SITE POSTING SIGN SHALL BE PROVIDED TO RECEIVE DUPLICATE TREATMENT CERTIFICATES AS EACH REQUIRED PROTECTIVE TREATMENT IS COMPLETED, PROVIDING A COPY FOR THE PERSON THE PERMIT IS ISSUED TO & ANOTHER COPY FOR THE BUILDING PERMIT FILES. THE TREATMENT CERTIFICATE SHALL PROVIDE THE PRODUCT USED, IDENTITY OF THE APPLICATOR, TYPE & DATE OF THE TREATMENT, SITE LOCATION, AREA TREATED, CHEMICAL USED, PERCENT CONCENTRATION, NUMBER OF GALLONS USED, TO ESTABLISH A VERIFIABLE RECORD OF PROTECTIVE TREATMENT. IF THE SOIL CHEMICAL BARRIER METHOD FOR TERMITE PREVENTION IS USED FINAL EXTERIOR TREATMENT SHALL BE COMPLETED PRIOR TO FINAL BUILDING APPROVAL. UPON COMPLETION OF ALL TREATMENTS THE FINAL CERTIFICATE SHALL BE PERMANENTLY POSTED IN AN OBVIOUS & ACCESSIBLE LOCATION, ON THE ELECTRICAL PANEL CONTROL BOX OR THE HOT WATER HEATER. ALL AREAS UNDER SOLID SURFACES THAT ARE TREATED FOUR AREA E.G. DRIVEWAYS, SIDEWALKS, LANAIS, POOL DECKS, ETC. SHALL BE RETREATED PRIOR TO REUSE/SECOND POUR. NO SHURBS OR SPRINKLER HEADS SHALL BE PLACED WITHIN ONE (1) FOOT OF STRUCTURE. NO CONDENSATE LINES/ ROOF DRAIN SPOUTS SHALL DISCHARGE WITHIN (1) ONE FOOT OF THE STRUCTURE.

APPLIANCES & FIXTURES

1. ALL GAS PRODUCTS & WORKMANSHIP SHALL CONFORM TO ALL PROVISIONS OF THE NATIONAL GAS CODE (NFPA 54) & STANDARD FOR THE STORAGE & HANDLING (NFPA 56).

2. DRYER VENTED TO OUTSIDE W/ METAL VENT NON-SCREENED W/ BACK DRAFT DAMPER

3. ALL WATER CLOSETS TO BE 16 GAL MAX.

FLOOD HAZARD AREA

1. IF THE PROPERTY IS LOCATED WITHIN A FLOOD HAZARD AREA, DAMAGE RESISTANT MATERIALS SHALL BE PROVIDED. BELOW THE DESIGN FLOOD ELEVATION (DFE) REFER TO FEMA 18-1 FOR A LIST OF ACCEPTED MATERIALS.

2. NO ELECTRICAL PLUMBING OR MECHANICAL SHALL BE PERMITTED TO BE BELOW THE DFE.

STEEL

1. REINFORCING STEEL SHALL CONFORM TO ASTM A 615, GRADE 60 MINIMUM, UNLESS NOTED OTHERWISE.

2. ANCHOR BOLTS SHALL BE GALVANIZED, ASTM A-307.

3. INSPECTION REQUIRED PRIOR TO ANY EPOXY SETTING OF DOUELS OR ANCHOR BOLTS.

4. ALL REINFORCEMENT SHALL BE LAPPED WITH A MINIMUM OF 40 BAR DIAMETERS UNLESS OTHERWISE NOTED ON THE STRUCTURAL DRAWINGS.

MASONRY CONSTRUCTION

REFER TO CHAPTER 31 OF THE FLORIDA BUILDING CODE, BUILDING AND RESIDENTIAL MASONRY CONSTRUCTION SHALL BE IN ACCORDANCE WITH THE LATEST 2021/2022.

INFORMATIONAL SERIES BULLETINS BY THE NATIONAL CONCRETE MASONRY ASSOCIATION NCMA TEK SHALL BE REFERRED FOR SPECIFICATIONS OF SECTION PROPERTIES OF CONCRETE MASONRY UNITS, CONCRETE MASONRY UNITS WEIGHTS, INSTALLATIONS AND SIMILAR.

CONCRETE MASONRY UNITS DESIGN MASONRY UNITS SHALL MEET ASTM C90 NORMAL WEIGHT UNIT FOR HOLLOW LOAD BEARING TYPE MASONRY WITH AN AVERAGE (AVERAGE OF 3 UNITS) STRENGTH OF $f_m = 2000$ psi ON THE NET AREA AND $f_m = 1800$ psi FOR ANY INDIVIDUAL UNIT. COURSEING SHALL BE RUNNING BOND, UNO.

MORTAR AND GROUTING

MORTAR SHALL BE TYPE "M" OR "S" AND MEET ASTM C270 WITH MINIMUM COMPRESSIVE STRENGTH OF 1800 PSI FOR TYPE "S" OR 2500 PSI FOR TYPE "M". GROUT SHALL BE $f_c = 2000$ psi COMPRESSIVE STRENGTH MINIMUM ACCORDING TO ASTM C416 OR SPECIFIED WITH A SLUMP WITHIN 8 INCHES AS DETERMINED BY ASTM C493 WITH A MINIMUM COMPRESSIVE STRENGTH OF $f_c = 2000$ psi AT 28 DAYS WHEN SAMPLED AND TESTED IN ACCORDANCE WITH ASTM C266.

STEEL REINFORCED INTO MASONRY WALLS REINFORCED VERTICAL STEEL REINFORCEMENT AT CELLS AS SHOWN ON PLANS SHALL BE GROUT FILLED WITH REINFORCING BAR VERTICAL AS SHOWN ON PLANS, UNLESS NOTED OTHERWISE. VERTICAL REINFORCEMENT SHALL BE PROVIDED AT CORNERS, INTERSECTIONS, WITHIN 16 IN. OF EACH SIDE OF OPENINGS, WITHIN 8 IN. OF EACH SIDE OF MOVEMENT JOINTS, WITHIN 8 IN. OF THE ENDS OF THE WALLS AND AT A MAXIMUM SPACING OF 4 FEET ON CENTER UNLESS NOTED OTHERWISE ON PLAN OR IN DETAILS. REINFORCEMENT ADJACENT TO OPENINGS NEED NOT BE PROVIDED FOR OPENINGS SMALLER THAN 16 IN. IN EITHER THE HORIZONTAL OR VERTICAL DIRECTION, UNLESS THE SPACING OF DISTRIBUTED REINFORCEMENT IS INTERRUPTED BY SUCH OPENINGS. HORIZONTAL JOINT REINFORCEMENT SHALL CONSIST OF AT LEAST TWO WIRES OF #11 (3 GAUGE) MILD STEEL. THE JOINT REINFORCEMENT SPACING NOT MORE THAN 16 IN. HORIZONTAL REINFORCEMENT SHALL ALSO BE PROVIDED AT THE BOTTOM AND TOP OF WALL OPENINGS AND SHALL EXTEND NOT LESS THAN 24 IN. NOR LESS THAN 48 BAR DIAMETERS PAST THE OPENING CONTINUOUSLY AT STRUCTURALLY CONNECTED ROOF AND FLOOR LEVELS AND WITHIN 16 IN. OF THE TOP OF WALLS. DOUELS SHALL BE USED TO PROVIDE CONTINUITY INTO THE STRUCTURE ABOVE AND/OR BELOW UNLESS NOTED OTHERWISE. USE METAL LATH, MORTAR OR SPECIAL UNITS TO CONFINE CONCRETE AND GROUT TO AREAS REQUIRED.

STRUCTURAL STEEL REINFORCEMENT SHALL BE ASTM A615 GRADE 60 DEFORMED BARS. REFER TO CONCRETE SECTION FOR FURTHER SPECIFICATIONS. JOINT REINFORCEMENT MUST MEET THE REQUIREMENTS OF ASTM A615 (STANDARD SPECIFICATIONS FOR STEEL BARS FOR JOINT REINFORCEMENT), AND ASTM A1064 (PREFABRICATED FROM COLD-DRAWN STEEL BARS).

STRUCTURAL STEEL REINFORCEMENT COVERING AND LAPS SPICES SHALL BE SPECIFIED ACCORDING TO 4021/6021 CHAPTER 6 AND TYPICAL ACI CODES IN THE INDUSTRY.

1. PRECAST CONCRETE REINFORCED LINTELS TYPICAL PRECAST LINTEL PRODUCTS, SPAN CHARTS, BEARING LENGTHS AND SIMILAR SHALL BE REFERRED TO CAST-ORETE PRODUCTS. LINTEL REINFORCEMENT SHALL BE ASTM 615 GRADE 601 STEEL WIRES ASTM 516.

2. FOUNDATION CONCRETE FOUNDATIONS ARE DESIGNED FOR 1000 PSF SOIL BEARING CAPACITY.

2. 6 MIL VAPOR BARRIER IS TO BE LAPPED & TAPED.

3. REINFORCEMENT SHALL BE 6 X 6 @ 14" W/ 14" WELDED WIRE MESH UNLESS NOTED OTHERWISE.

4. 3-1/2" 3000 PSI AT 28 DAYS MINIMUM SLAB THICKNESS & RATING, UNLESS A HIGHER VALUE IS SPECIFIED ON PLAN.

5. DO NOT ADD WATER ON SITE TO ANY MIX.

6. CONTRACTORS SHALL HAVE ALL PROPERTY LINES MARKED SO SETBACKS CAN BE VERIFIED AT FOUNDATION INSPECTION.

1. DO NOT BUILD IN EASEMENTS OR SLOES.

2. GROUNDING INSPECTION IS REQUIRED PRIOR TO ROOFING STEEL INSPECTION.

SOIL

1. ALL FILL SHALL BE CLEAN COARSE SAND COMPACTED TO 95% BY HEAVY VIBRATORY ROLLER IN MAXIMUM LIFTS OF 8". CONFORM TO ASTM D 951.

2. WOOD GRADE STAKES ARE PROHIBITED. ALL GRADE STAKES ARE TO BE REMOVED WITHIN HOUSE PAD.

3. SPRINKLER HEADS FROM IRRIGATION SYSTEM WILL BE 1'-0" MINIMUM AWAY FROM BUILDING.

4. DOWN SPOUTS FROM GUTTERS WILL TERMINATE 1'-4" AWAY FROM BUILDING.

5. NO WOOD OR ORGANIC MATERIAL SHALL BE WITHIN 1'-0" OF BUILDING.

6. ALL SOILS SHALL BE FREE OF DEBRIS & ORGANIC MATERIALS, COMPACTED TO 95% SECTION (ASTM D-951). SOILS BELOW FOOTINGS SHALL BE TESTED & ALL SUBSEQUENT FILL SOILS IN LIFT NOT TO EXCEED 12-INCH INTERVALS. ALL FILL MATERIAL SHALL BE UP OR IN MATERIAL AS DEFINED BY UNIFORM SOIL CLASSIFICATION SYSTEM. ANY QUESTIONABLE SOIL SHALL BE REMOVED OR BROUGHT TO THE ATTENTION OF THE ENGINEER FOR EVALUATION.

ROOF

1. TYPICAL ROOF FITCH AND OVERHANG - SEE ELEVATIONS

2. APPROVED ANCHORS CAPABLE OF MEETING UPLIFT REQUIREMENTS AS PROVIDED BY THE TRUSS MANUFACTURER & ARCHITECT OR ENGINEER OF RECORD AT EACH TRUSS TO PROVIDE A CONTINUOUS TRANSFER OF UPLIFT LOADS FROM TRUSS TO FOUNDATION.

3. IF TRUSSED, PREFABRICATED, PRE-ENGINEERED ROOF TRUSSES SHALL BE SPACED AT 2'-0" O.C. UNLESS NOTED OTHERWISE.

4. IF TRUSSED, TRUSS MANUFACTURER SHALL SUBMIT PROFILES & PLANS, PRIOR TO FABRICATION, TO THE CONTRACTOR FOR APPROVAL. SAID PLANS SHALL BEAR THE SEAL OF A REGISTERED FLORIDA ENGINEER.

5. ENGINEERED TRUSS MANUFACTURER DRAWINGS INDICATING BEARING POINTS, GRAVITY LOADS, UPLIFT LOADS & REQUIRED CONNECTORS SHALL BE TO CONSTRUCTION. ADDITIONAL FOOTINGS PRIOR REVIEWED & APPROVED AND/OR CONNECTORS MAY BE REQUIRED. ANY DISCREPANCIES OR QUESTIONS BEFORE PROCEEDING SHALL BE DIRECTED TO THE BUILDER OR HIS AGENT.

6. PROVIDE (1) 5" IN VERTICAL, CELL FILLED W/ 3000 PSI CHAT MIX AT ALL GIRDER TRUSS BEARINGS.

7. ROOF PLAN IS FOR PICTORIAL REPRESENTATION OF PROPOSED LAYOUT ONLY.

8. ALL PLUMBING STACKS & ROOF PENETRATIONS TO REAR & SIDE ROOF & INSTALLED PER MANUFACTURE DETAILS.

9. PROVIDE VENTILATION OF ATTIC SPACE.

FLASHING

1. ALL FLASHING SHALL BE INSTALLED IN ACCORDANCE WITH FBC R 3032.

ELEVATIONS

1. SPRINKLER HEADS FROM IRRIGATION SYSTEM WILL BE 1'-0" MINIMUM AWAY FROM BUILDING.

2. OVERHANGS LESS THAN 6" SHALL HAVE GUTTERS.

3. DOWN SPOUTS FROM GUTTERS WILL TERMINATE 1'-0" MINIMUM AWAY FROM BUILDING.

4. NO WOOD OR ORGANIC MATERIAL SHALL BE WITHIN 1'-0" OF BUILDING.

5. FIRST FLOOR ELEVATION TO COMPLY W/ CURRENT LOCAL CODE.

6. THE ELEVATION OF THE FINISH FLOOR OF RESIDENTIAL BUILDINGS SHALL BE A MINIMUM OF 8" ABOVE THE HIGHEST ADJACENT GRADE.

7. STORM WATER RUNOFF SHALL BE DISPOSED OF ON-SITE OR DIVERTED INTO AN APPROVED DRAINAGE STRUCTURE OR CHANNEL.

8. ELEVATIONS ARE FOR PICTORIAL PURPOSES ONLY.

9. VERIFY ALL WINDOW & DOOR SIZES & LOCATIONS W/ FLOOR PLAN. DECORATIVE DETAIL ITEMS SUCH AS BANDING, KEYSTONES, CORNS, HATCHING, WINDOW MANTIN STYLE, ETC. ARE FOR PICTORIAL PURPOSES ONLY & MAY VARY FROM ACTUAL DESIGN OR PER MANUFACTURER. CLIENT, BUILDER & SUBCONTRACTORS SHALL VERIFY THESE ITEMS PRIOR TO CONSTRUCTION AND/OR MATERIAL PROCUREMENT.

MECHANICAL

1. ALL MECHANICAL WORKMANSHIP, PRODUCTS & COMPONENTS SHALL CONFORM TO ALL PROVISIONS OF THE CURRENT CODE DESIGNED AND INSTALLED BY A LICENSED PROFESSIONAL.

ELECTRICAL

1. ALL ELECTRICAL SYSTEMS TO MEET 2020 NEC & CURRENT BUILDING CODE DESIGNED AND INSTALLED BY A STATE OF FLORIDA LICENSED PROFESSIONAL.

2. PROVIDE 200 AMP SINGLE PHASE SERVICE (FOR NEW SERVICE)

3. PROVIDE ALL COPPER WIRING.

4. CONTRACTOR TO CONNECT ALL FIXTURES & APPLIANCES.

5. PROVIDE 5 REBAR ELECTRICAL GROUND TO FOUNDATION STEEL (IF NOT PRESENT).

6. ALL BRANCH CIRCUITS THAT SUPPLY 125 VOLT SINGLE PHASE, 15 & 20 AMPERE RECEPTACLE OUTLETS INSTALLED IN DUELLING LUN BEDROOMS SHALL BE PROTECTED BY AN ARC FAULT CIRCUIT INTERRUPTERS.

1. ALL DISHWASHER, WASHER AND COUNTERTOP RECEPTACLES TO BE GFCI AND AFCI PROTECTED.

2. REFRIGERATOR AND ELECTRIC FIREPLACE OUTLETS TO BE AFCI.

10. LICENSED ELECTRICAL CONTRACTOR IS EXPRESSLY RESPONSIBLE FOR TOTAL COMPLIANCE TO 2020 NEC, & ALL LOCAL CODES & ORDINANCES. NO ITEM ON THESE PLANS IS INTENDED TO SUPERSEDE CODE REQUIREMENTS & ANY DISCREPANCIES OR QUESTIONS SHALL BE REPORTED IMMEDIATELY.

11. ALL OUTLETS NOT REQUIRED TO BE GFCI SHALL BE AFCI W/ TAMPER PROOF RECEPTACLE.

12. ALL SMOKE DETECTORS ARE TO BE HARD WIRED WITH BATTERY BACKUP.

13. AT LEAST 75% OF NEW LIGHTING FIXTURES TO BE HIGH EFFICIENT LIGHTING.

14. DISHWASHER RECEPTACLE SHALL BE LOCATED IN ADJACENT CABINET PER NEC.

PLUMBING

1. ALL PLUMBING SYSTEMS, WORKMANSHIP, PRODUCTS & COMPONENTS SHALL CONFORM TO ALL PROVISIONS OF THE CURRENT CODE DESIGNED AND INSTALLED BY A STATE OF FLORIDA LICENSED PROFESSIONAL.

WOOD CONSTRUCTION

REFER TO CHAPTER 23 OF THE FLORIDA BUILDING CODE, BUILDING AND RESIDENTIAL WOOD CONSTRUCTION SHALL BE IN ACCORDANCE WITH THE AMERICAN FOREST & PAPER ASSOCIATION (AF&PA) & AMERICAN WOOD COUNCIL-NATIONAL DESIGN SPECIFICATIONS (AWC-NDS).

WOOD IN CONTACT WITH CONCRETE, MASONRY, AND AREAS EXPOSED TO OUTDOORS OR SEVERE WEATHER AS SPECIFIED ON THE CONSTRUCTION DOCUMENTS SHALL BE PROTECTED OR PRESERVATIVE TREATED. MODIFICATION FACTOR SUCH AS MOISTURE CONTENT SHALL BE ADJUSTED AND CONSIDERED FOR DESIGN PURPOSES.

TYPICAL SOLID BAIN WOOD SPECIES FOR FRAMING PURPOSES RELATED TO VERTICAL AND LATERAL STRUCTURAL COMPONENTS TO BE SOUTHERN YELLOW PINE #2 UNLESS NOTED OTHERWISE. ALL WOOD TO BE SURFACE DRY WITH MAXIMUM MOISTURE CONTENT OF 18%. ALL EXTERIOR AND INTERIOR VERTICAL STUDS THAT BELONG TO BEARING AND LATERAL FORCE RESISTING SYSTEMS SHALL BE SOUTHERN YELLOW PINE #2. DESIGN VALUES FOR WOOD CONSTRUCTION SHALL BE REFERENCED AT THE LATEST NATIONAL DESIGN SPECIFICATIONS NDS SUPPLEMENT.

THE FOLLOWING LOAD DURATION FACTORS (C_D) FOR THE DESIGN STRUCTURAL COMPONENTS SHALL BE USED:

DEAD LOAD	0.90
DEAD LOAD + FLOOR LIVE LOAD	1.00
DEAD LOAD + ROOF LIVE LOAD	1.25
DEAD LOAD + WIND LOAD	1.60

WOOD WALL CONSTRUCTION AND FRAMING SHALL BE REFERRED TO SECTION R602 OF THE FLORIDA BUILDING CODE, RESIDENTIAL TYPICAL SECTION F RESIDENTIAL CONSTRUCTION.

WOOD PANEL DIAGRAMS

STRUCTURAL WALLS, FLOORS AND ROOFS PANELS ARE DESIGNED AS DIAGRAMS & SHALL COMPLY WITH THE APPLICABLE PROVISIONS OF THE SPECIAL DESIGN PROVISIONS FOR WIND AND SEISMIC OF THE AMERICAN WOOD COUNCIL AND NATIONAL DESIGN SPECIFICATIONS (AWC-NDS).

ROOF WOOD PANELS: ROOF WOOD PANELS: ALL PANELS TO BE 19/32" MINIMUM THICKNESS AND APA STRUCTURAL I RATED SHEATHING PLYWOOD AND FASTENED WITH MIN 8d/12d/16d/20d/24d COMMON NAILS #6" O.C. AT EDGES AND OTHER EDGES AT 12" O.C. IN FIELD UNO. (TYPICAL UNLOCKED DIAGRAM UNO)

FLOOR WOOD PANELS: ALL PANELS TO BE 23/32" MINIMUM THICKNESS AND APA STRUCTURAL I RATED SHEATHING PLYWOOD AND FASTENED WITH MIN 8d/12d/16d/20d/24d COMMON NAILS #6" O.C. AT EDGES AND OTHER EDGES AT 12" O.C. IN FIELD UNO. (TYPICAL UNLOCKED DIAGRAM UNO)

WALL WOOD PANELS: ALL PANELS TO BE 5/8" MINIMUM THICKNESS AND APA STRUCTURAL I RATED SHEATHING PLYWOOD. WALL SHEATHING SHALL BE FASTENED WITH MIN 8d/12d/16d/20d/24d COMMON NAILS #6" O.C. AT EDGES, OTHER EDGES AND INFIELDS FASTENED WITH UNO. ALL PANEL EDGES SHALL BE BLOCKED. (TYPICAL BLOCKED DIAGRAMS UNO)

DIAPHRAGMS SHALL BE SUPPORTED AT ALL EDGES AND BLOCKED FOR PROVIDING NECESSARY SHEAR TRANSFERRING AND CONTINUOUS LOAD PATH UNLESS NOTED OTHERWISE. WOOD PANEL DIAGRAM FOR ROOFS SHALL BE PERMITTED TO BE DESIGN AS UNLOCKED.

WOOD CONSTRUCTION CONNECTORS

METAL CONNECTORS SHALL PREFER TO BE FROM SIMPSON STRONG TIE COMPANY AND SHALL BE INSTALLED ACCORDING TO THE MANUFACTURER'S DIRECTIONS TO RESIST THE SPECIFIED LOADS.

ANCHOR BOLTS, MACHINE BOLTS AND BONDED ADHESIVE (EPOXY) TIE ANCHORS

ANCHOR BOLTS SHALL CONFORM TO ASTM A307 OR FEMA (THREADED ROD). ANCHOR BOLTS SHALL BE MINIMUM ASTM A36 (GRADE 36) STEEL.

MACHINE AND LAG BOLTS

SHALL BE A307 HOT DIP GALVANIZED WITH GALVANIZED WASHERS.

EPOXY ANCHORS

SIMPSON SET-3G OR HLT-R-500 V3 SHALL BE USED AND INSTALLED PER MANUFACTURER SPECIFICATIONS.

WINDOWS & DOORS

1. WINDOWS / DOORS: EXTERIOR WINDOWS & GLASS DOORS SHALL BE TESTED BY AN APPROVED INDEPENDENT TESTING LABORATORY, & BEAR AN AAMA OR ULMA OR OTHER APPROVED LABEL IDENTIFYING THE MANUFACTURER, PERFORMANCE CHARACTERISTICS & APPROVED PRODUCT EVALUATION ENTITY TO INDICATE COMPLIANCE WITH THE REQUIREMENTS OF THE FOLLOWING SPECIFICATION: ANSI/AAMA/ULMA WINDOW & DOOR ASSEMBLIES SHALL BE ANCHORED IN STRICT ACCORDANCE WITH THE PUBLISHED MANUFACTURER RECOMMENDATIONS TO ACHIEVE RESISTANCE TO 3-SECOND GUSTS. & SHALL INCLUDE THE SPECIFICATION OF BACK STOP MATERIALS & ANCHORING. WOOD CORNERS ABOVE ARCHED WINDOWS SHALL COMPLY WITH DRAWING DETAIL CONTAINED IN THESE DRAWINGS. ALL SHIM MATERIALS SHALL BE MADE FROM MATERIALS CAPABLE OF SUSTAINING APPLICABLE LOADS, & LOCATED & APPLIED IN A THICKNESS CAPABLE OF WITHSTANDING THOSE LOADS. THE DESIGN RESPONSIBILITY FOR THE INSTALLATION OF DOORS & WINDOWS IS DELEGATED TO THE SPECIALTY ENGINEER OF THE MANUFACTURER AS REINFORCED W/ IN ALL TESTING DATA REQUIRED SUBMITTED IN CONNECTION WITH THIS PLAN. OPENING PERIMETERS HAVE BEEN DESIGNED TO TRANSMIT THE IMPOSED LOADS TO THE MAIN WIND FORCE RESISTING SYSTEM.

2. ALL GLASS IN DOORS TO BE TEMPERED GLASS. ALL GLASS WITHIN 24" OF A DOOR OPENING SHALL BE TEMPERED.

3. ONE ACCESSIBLE BATHROOM W/ A 29" CLEAR DOOR OPENING ON AN ACCESSIBLE ROUTE AT HABITABLE GRADE LEVEL IS REQUIRED.

4. PROVIDE A SOLID WOOD DOOR NOT LESS THAN 1-3/8" THICK, SOLID OR HONEYCOMB CORE STEEL DOOR NOT LESS THAN 1-3/8" THICK, OR A FIRE RATED 20 MINUTE DOOR BETWEEN THE GARAGE AND LIVING AREA WITH A SELF-CLOSING DEVICE.

MANUFACTURER'S SPECS

1. BUILDER/CONTRACTOR TO VERIFY MANUFACTURER'S SPECIFICATION & REQUIREMENTS PRIOR TO CONSTRUCTION.

2. BUILDER/CONTRACTOR TO PROVIDE FIREPLACE MANUFACTURER'S INSTALLATION INSTRUCTIONS PRIOR TO INSPECTION.

3. THESE PLANS ARE NOT INTENDED TO SUPERSEDE ANY MANUFACTURER'S SPECIFICATIONS, DISCREPANCIES SHALL BE REPORTED IMMEDIATELY.

STUCCO / DECORATIVE CEMENTITIOUS COATINGS

1. ALL CMU & MASONRY WALLS COVERED BY A DECORATIVE CEMENTITIOUS COATING SHALL BE APPLIED IN A 1/2" THICK, TWO COAT SYSTEM. METAL PLASTER BASES SHALL BE ATTACHED TO MASONRY OF CONCRETE WITH A POILER OR POILER ACTUATED FASTENERS OR A COMBINATION WITH HARDENED CONCRETE STUD NAILS. FASTENERS MUST BE INSTALLED NOT MORE THAN 1" ON CENTER IN VERTICAL ROUS NOT MORE THAN 16" O.C. WITH AT LEAST ONE POILER ACTUATED FASTENER AT EACH CORNER AND AT MID POINT OF EACH EDGE IN LONG DIMENSION.

2. WHEN PLYWOOD IS USED FOR SHEATHING, A MINIMUM OF 1/8" SEPARATION SHALL BE PROVIDED BETWEEN ADJOINING SHEETS TO ALLOW FOR EXPANSION.

3. CONTROL JOINTS SHALL OCCUR WHERE AN EXPANSION JOINT OCCURS IN THE BASE EXTERIOR WALL AND INSTALLED IN WALLS TO DESIGNATE AREAS NOT MORE THAN 14 SQ FT FOR WALLS AND 100 SQ FT FOR CEILING. DISTANCE BETWEEN CONTROL JOINTS SHALL NOT EXCEED 8 FEET WITH A LENGTH TO WIDTH RATIO NOT TO EXCEED 2-1/2 TO 1. FLANGES SECURED AT NO MORE THAN 1" INTERVALS, CAVING BEADS MUST BE USED TO SEPARATE DISJUNCT MATERIALS. CONTROL JOINT SEPARATION SPACING NO LESS THAN 18". (CLEAN JOINTS TO MAINTAIN SPACING)


4. FOUNDATION WEEP SCREED SHALL BE INSTALLED NOT LESS THAN 1" BELOW JOINT FORMED BY FOUNDATION AND FRAMING WITH NOSE OF SCREED PLACED NOT LESS THAN 4" ABOVE RAW EARTH OF 2" ABOVE PAVED SURFACES.

5. ALL FRAME WALLS COVERED BY A STUCCO COATING SHALL CONFORM TO ASTM C 841, & BE INSTALLED IN ACCORDANCE TO ASTM C 1063. LATH SHALL NOT BE CONTINUOUS THROUGH CONTROL JOINTS BUT MUST BE TIED AT EACH SIDE AS A MINIMUM. LATHING SHALL BE ATTACHED AT A MAXIMUM SPACING OF 1" ON CENTER IN VERTICAL ROUS NOT MORE THAN 16" O.C. ATTACHMENT TO WOOD SUPPORTS W/ EITHER 1" GAUGE, 1/8" HEAD, BARBED, GALVANIZED ROOFING NAILS, NOT LESS THAN 3/4" LONG, 1/2" ROOFING NAILS TO HORIZONTAL MEMBERS AND 6d COMMON NAILS OR 1" ROOFING NAILS TO VERTICAL MEMBERS, OR 1" WIRE STAPLES WITH STAPLES TO CROUS NOT LESS THAN 3/4" ENGAGING AT LEAST THREE STRANDS OF LATH. ALL FASTENERS TO PENETRATE NOT LESS THAN 3/4" INTO STRUCTURAL MEMBERS. METAL PLASTER BASES SHALL BE TURNED AWAY FROM VERTICAL SUPPORTS OR SOLID SURFACES AT LEAST 1/4" SELF FURRING LATH THAT HOLD THE BODY OF THE LATH APPROXIMATELY 1/4" AWAY FROM SOLID SURFACES MAY BE USED. PAPER BACKING SHALL LAP MIN 2". METAL LATH SHALL LAP MIN 1/2" AT SIDES AND 1" AT ENDS WITH PAPER TO PAPER AND WIRE TO WIRE. SLAP LAPS OF METAL PLASTER BASES SECURED TO FRAMING MEMBER OF TIED BETWEEN SUPPORTS WITH 20d/45 WIRE AT INTERVALS NO MORE THAN 9" O.C. LATH SHALL BE APPLIED LONG DIMENSION AT RIGHT ANGLES TO SUPPORTS. ENDS OF ADJOINING PLASTER BASES STAGGERED.


6. STUCCO COATING SHALL BE APPLIED IN A 1/8" THICK, THREE COAT SYSTEM IN ACCORDANCE TO FBC-2023 & ASTM C-906.

1. WHERE CEMENT PLASTER (STUCCO) IS TO BE APPLIED TO LATH OVER FRAME CONSTRUCTION, MEASURES SHALL BE TAKEN TO PREVENT BOND LINE BETWEEN THE CEMENT PLASTER & THE WATER RESISTIVE BARRIER. A BOND BREAK SHALL BE PROVIDED BETWEEN THE WATER RESISTIVE BARRIER & THE CEMENT PLASTER (STUCCO) CONSISTING OF ONE OF THE FOLLOWING:


- ONE LAYER OF AN APPROVED WATER RESISTANT BARRIER OR
- ONE LAYER OF AN APPROVED WATER RESISTANT BARRIER OVER AN APPROVED PLASTIC HOUSE WRAP, OR
- OTHER APPROVED METHODS OF MATERIALS APPLIED IN ACCORDANCE W/ THE MANUFACTURER'S INSTALLATION IN

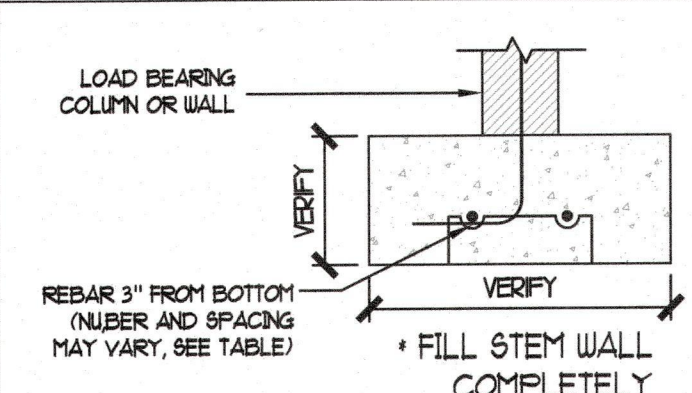

TYPICAL STEM WALL

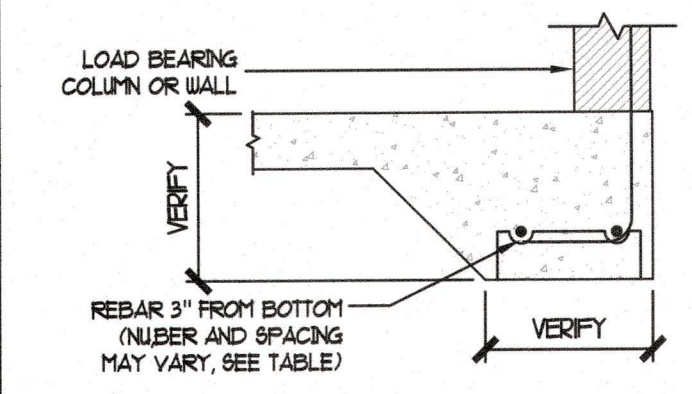


TYPICAL MONO FOOTER

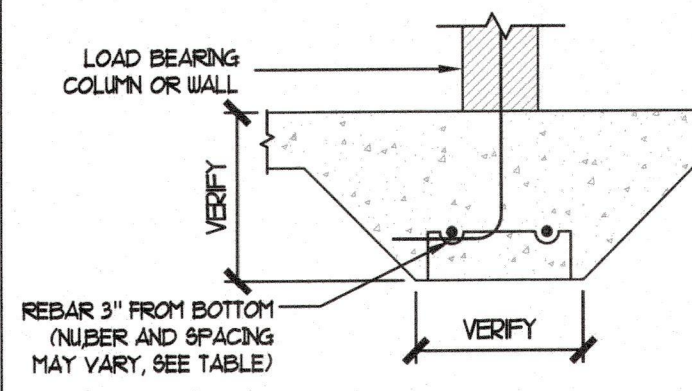


TYPICAL INTERIOR FOOTING

MARK	TYPE	SIZE (W x D)	REBAR
F01	STEM WALL	20" x 24"	(3) #5
F02	MONO FOOTER	12" x 12"	(1) #5
F03	INTERIOR FOOTING	20" x 24"	(3) #5

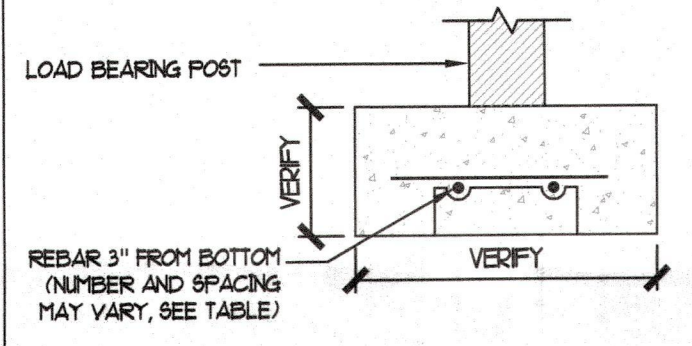


TYPICAL CONC. PAD

MARK	TYPE	SIZE (W x L x D)	REBAR
P03	CONC. PAD	3'-0" x 3'-0" x 2'-0"	(4) #5 EA WAY
P3.5	CONC. PAD	3'-6" x 3'-6" x 2'-0"	(5) #5 EA WAY

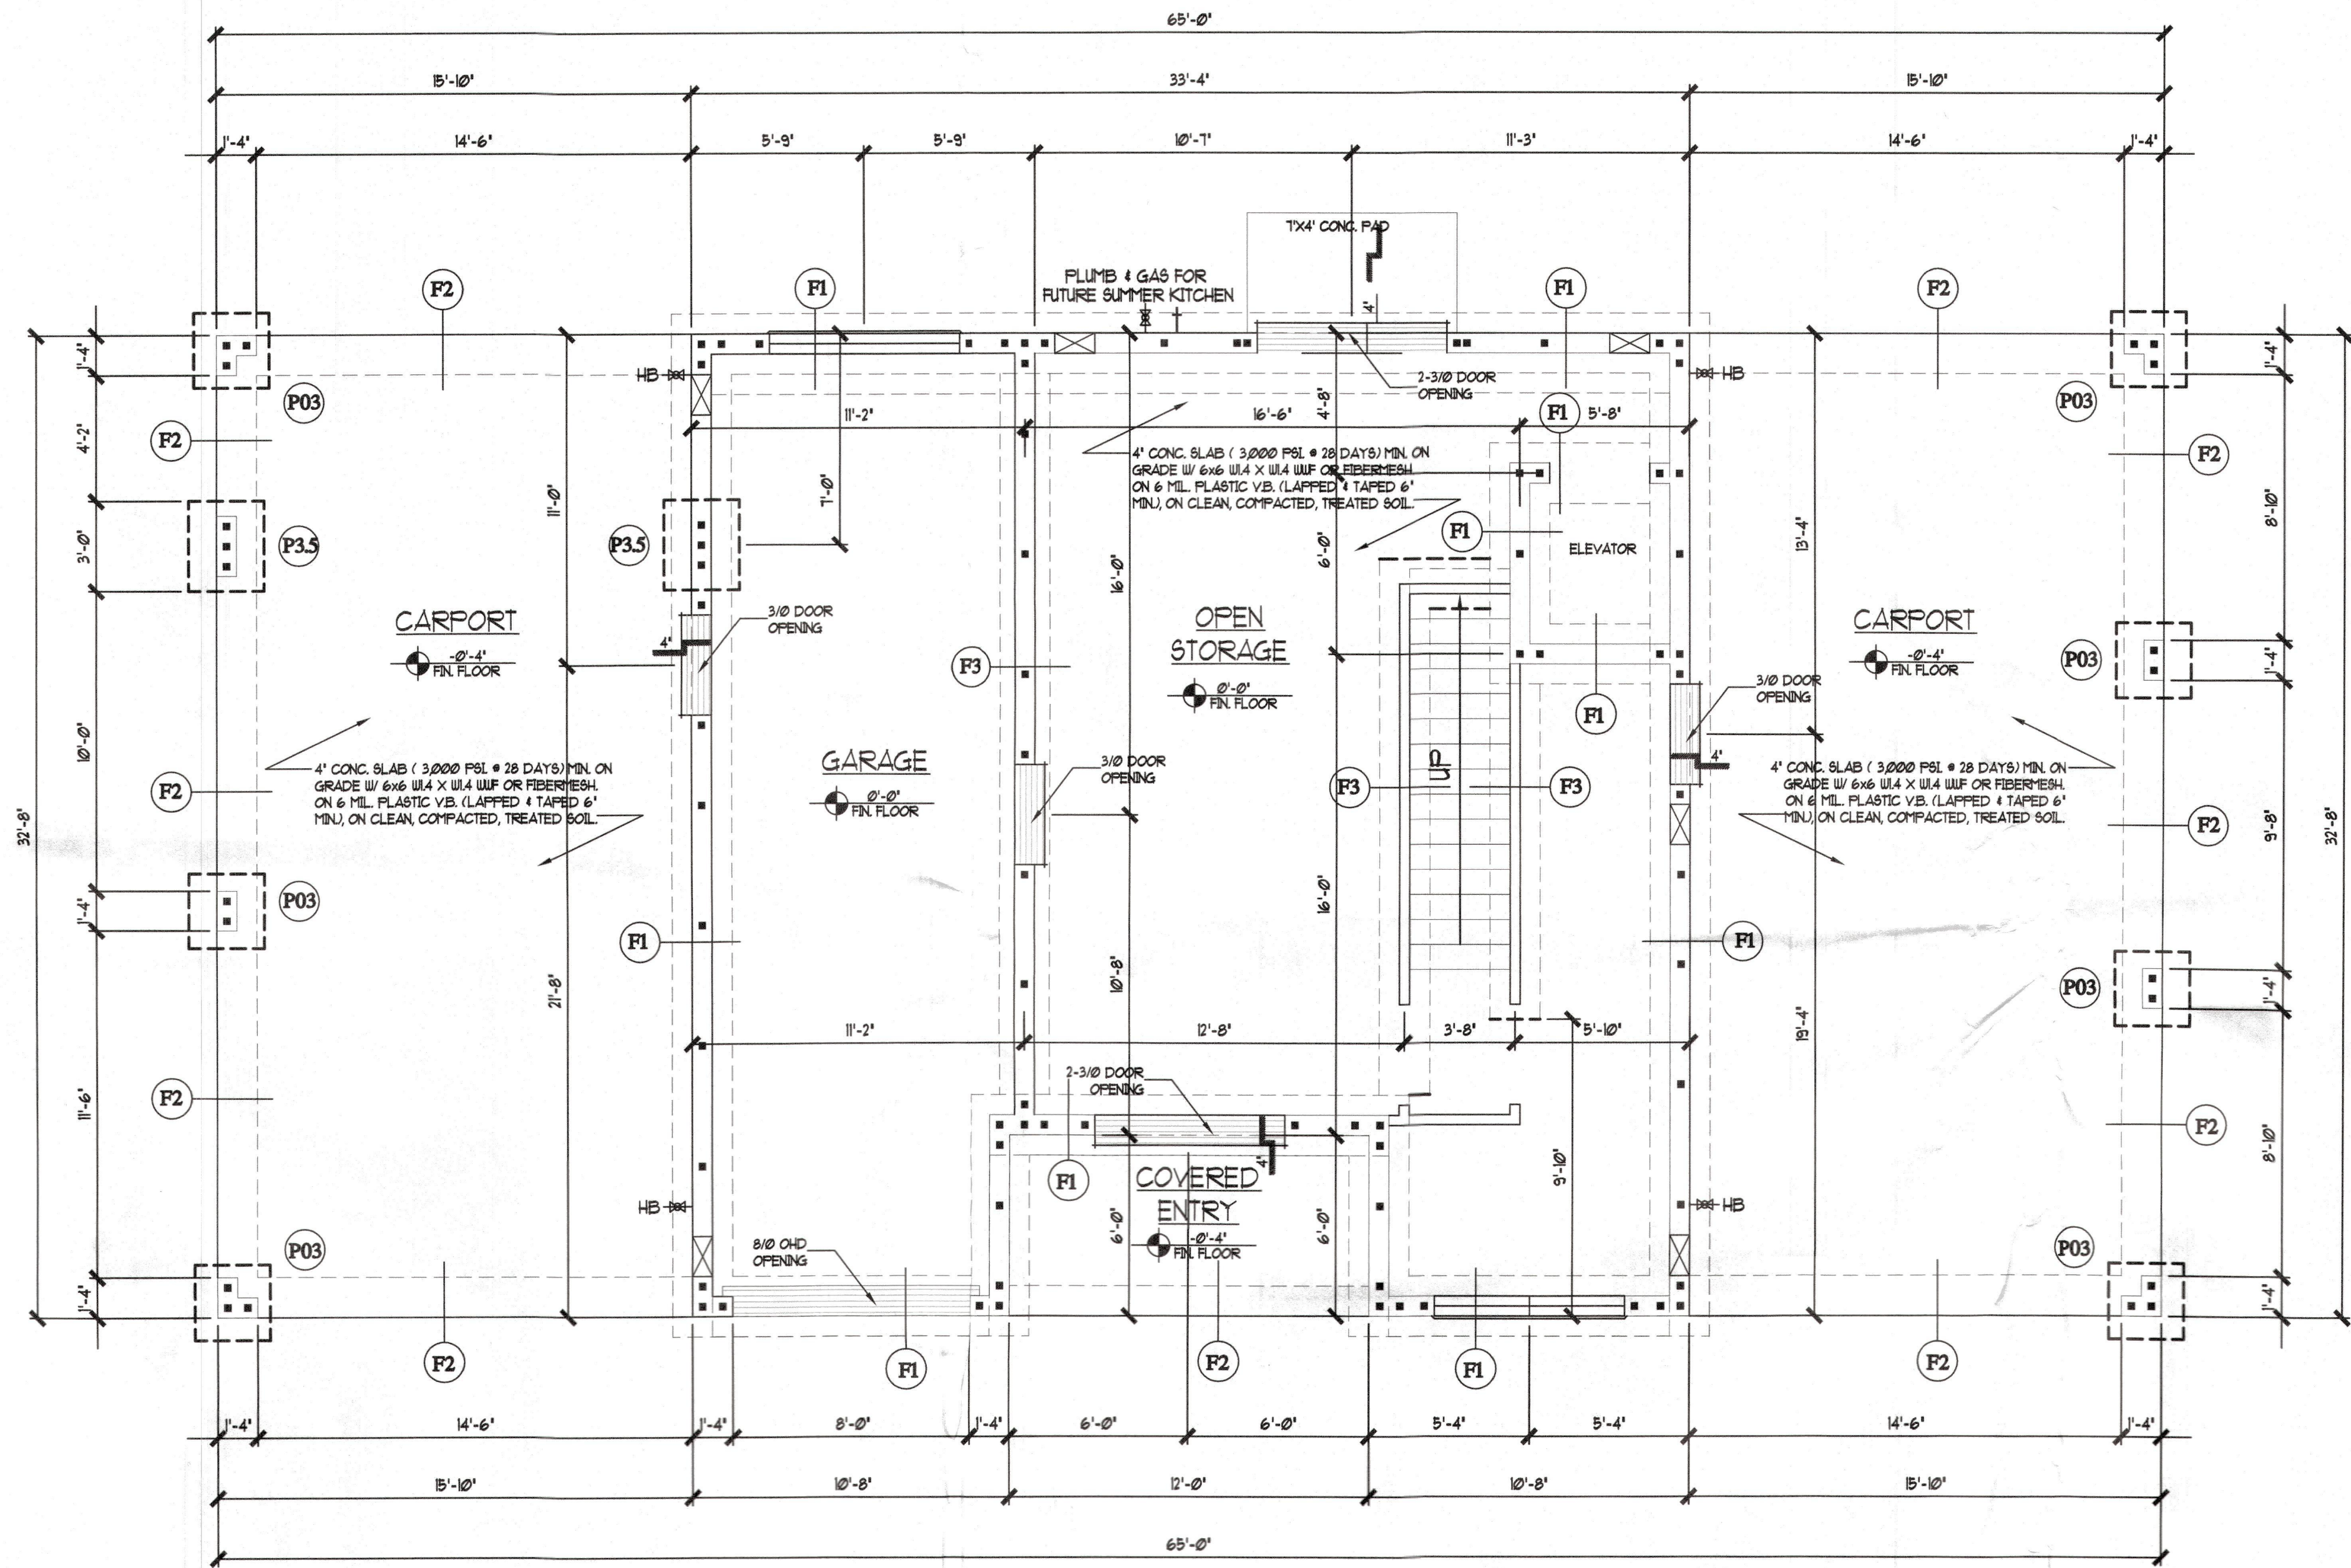

NOTES:
1. ALL PLUMBING, MECHANICAL, AND ELECTRICAL EQUIPMENT
TO BE ABOVE THE DESIGN FLOOD ELEVATION OF 9.01'
NAVD THE BASE FLOOR ELEVATION IS 8.01' NAVD

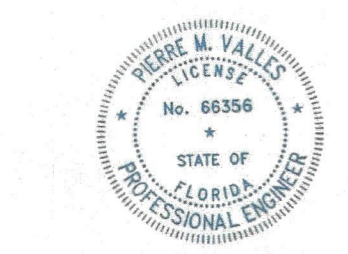

THIS ITEM HAS BEEN ELECTRONICALLY
SIGNED AND SEALED BY PIERRE M. VALLES
P.E. USING A DIGITAL SIGNATURE AND DATE
PRINTED COPIES OF THIS DOCUMENT ARE
NOT CONSIDERED SIGNED AND SEALED AND
THE SIGNATURE MUST BE VERIFIED ON ANY
ELECTRONIC COPIES.

Digitally
signed by
Pierre M Valles
Date:
2025.01.28
07:49:57
-05'00'

PIERRE M VALLES, P.E. #66356
5470 E BUSCH BLVD STE 202
TEMPLE TERRACE, FL 33617
TEL (813) 506-1431
Pierremvallesadg@gmail.com
Structural Components Only

RECEIVED
FEB 11 3 PM '25
TOWN OF LONG BEACH

FINAL DRAFT
DRAWING • DESIGN
3424 53rd Avenue East, Bradenton FL 34203
office: 941-752-7574 fax: 941-752-3344
email: plans@finaldraftinc.com web: www.finaldraftinc.com

A/B D
American Institute
of Building Design

© COPYRIGHT NOTICE
THE FINAL DRAFT INC. HEREBY
RESERVES ITS COMMON LAW AND
OTHER COPYRIGHTS IN THESE
PLANS, IDEAS, DESIGNS, NOTATIONS,
TABLES AND ANY ELECTRONIC
DATA. THIS INFORMATION IS NOT
TO BE COPIED OR CHANGED IN
ANY MANNER, NOR IS IT TO BE
ASSIGNED TO ANY OTHER PARTY
WITHOUT FIRST OBTAINING THE
EXPRESSED WRITTEN PERMISSION
OF THE FINAL DRAFT INC.
VIOLATIONS WILL BE PROSECUTED
TO THE FULL EXTENT OF THE
LAW.

A NEW RESIDENCE FOR:
SIFUENTES
762 ST. JUDE DRIVE NORTH
LONGBOAT, FLORIDA 34228



BLDG PERMIT PLANS
FILE
Copy of Record

DRAWN:	G.T.
DATE:	3/28/2024
REVISION:	1/27/2025
SCALE:	AS SHOWN
JOB NO.	2K24042R5

LINTEL TYPES	TIE BEAM TYPES
TYPICAL FOR CMU SUPPORTED WALLS AND OPENINGS LESS THAN 6'-0" UNO. 8"x8" PRECAST LINTEL BLOCK w/ (1) #5 REBAR BOTTOM FILLED SOLID L01	8"x16" TIE BEAM w/ (2) #5 REBAR 3" FROM TOP & (2) #5 REBAR 13" FROM TOP #5 STIRRUPS @ 10" O.C. B01
TYPICAL OPENINGS GREATER THAN 6'-0" UNO. 8"x16" PRECAST LINTEL BLOCK w/ (1) #5 REBAR TOP & (1) #5 REBAR BOTTOM FILLED SOLID L02	8"x16" TIE BEAM w/ (2) #5 REBAR 3" FROM TOP & (2) #1 REBAR 13" FROM TOP #5 STIRRUPS @ 6.5" O.C. 4" FROM ENDS & 10" O.C. ELSEWHERE B02


COLUMN SCHEDULE			
MARK	TYPE	SIZE (W x D)	
C01	CMU COLUMN w/ (3) #5	16"x16" L-SHAPE	
C02	CMU COLUMN w/ (2) #5	8"x16" RECTANGLE	
C03	CMU COLUMN w/ (3) #5	8"x24" RECTANGLE	

REBAR LOCATION:	
	TWO STORY BLOCK WALLS TO HAVE #5 REBAR @ 4" O.C.

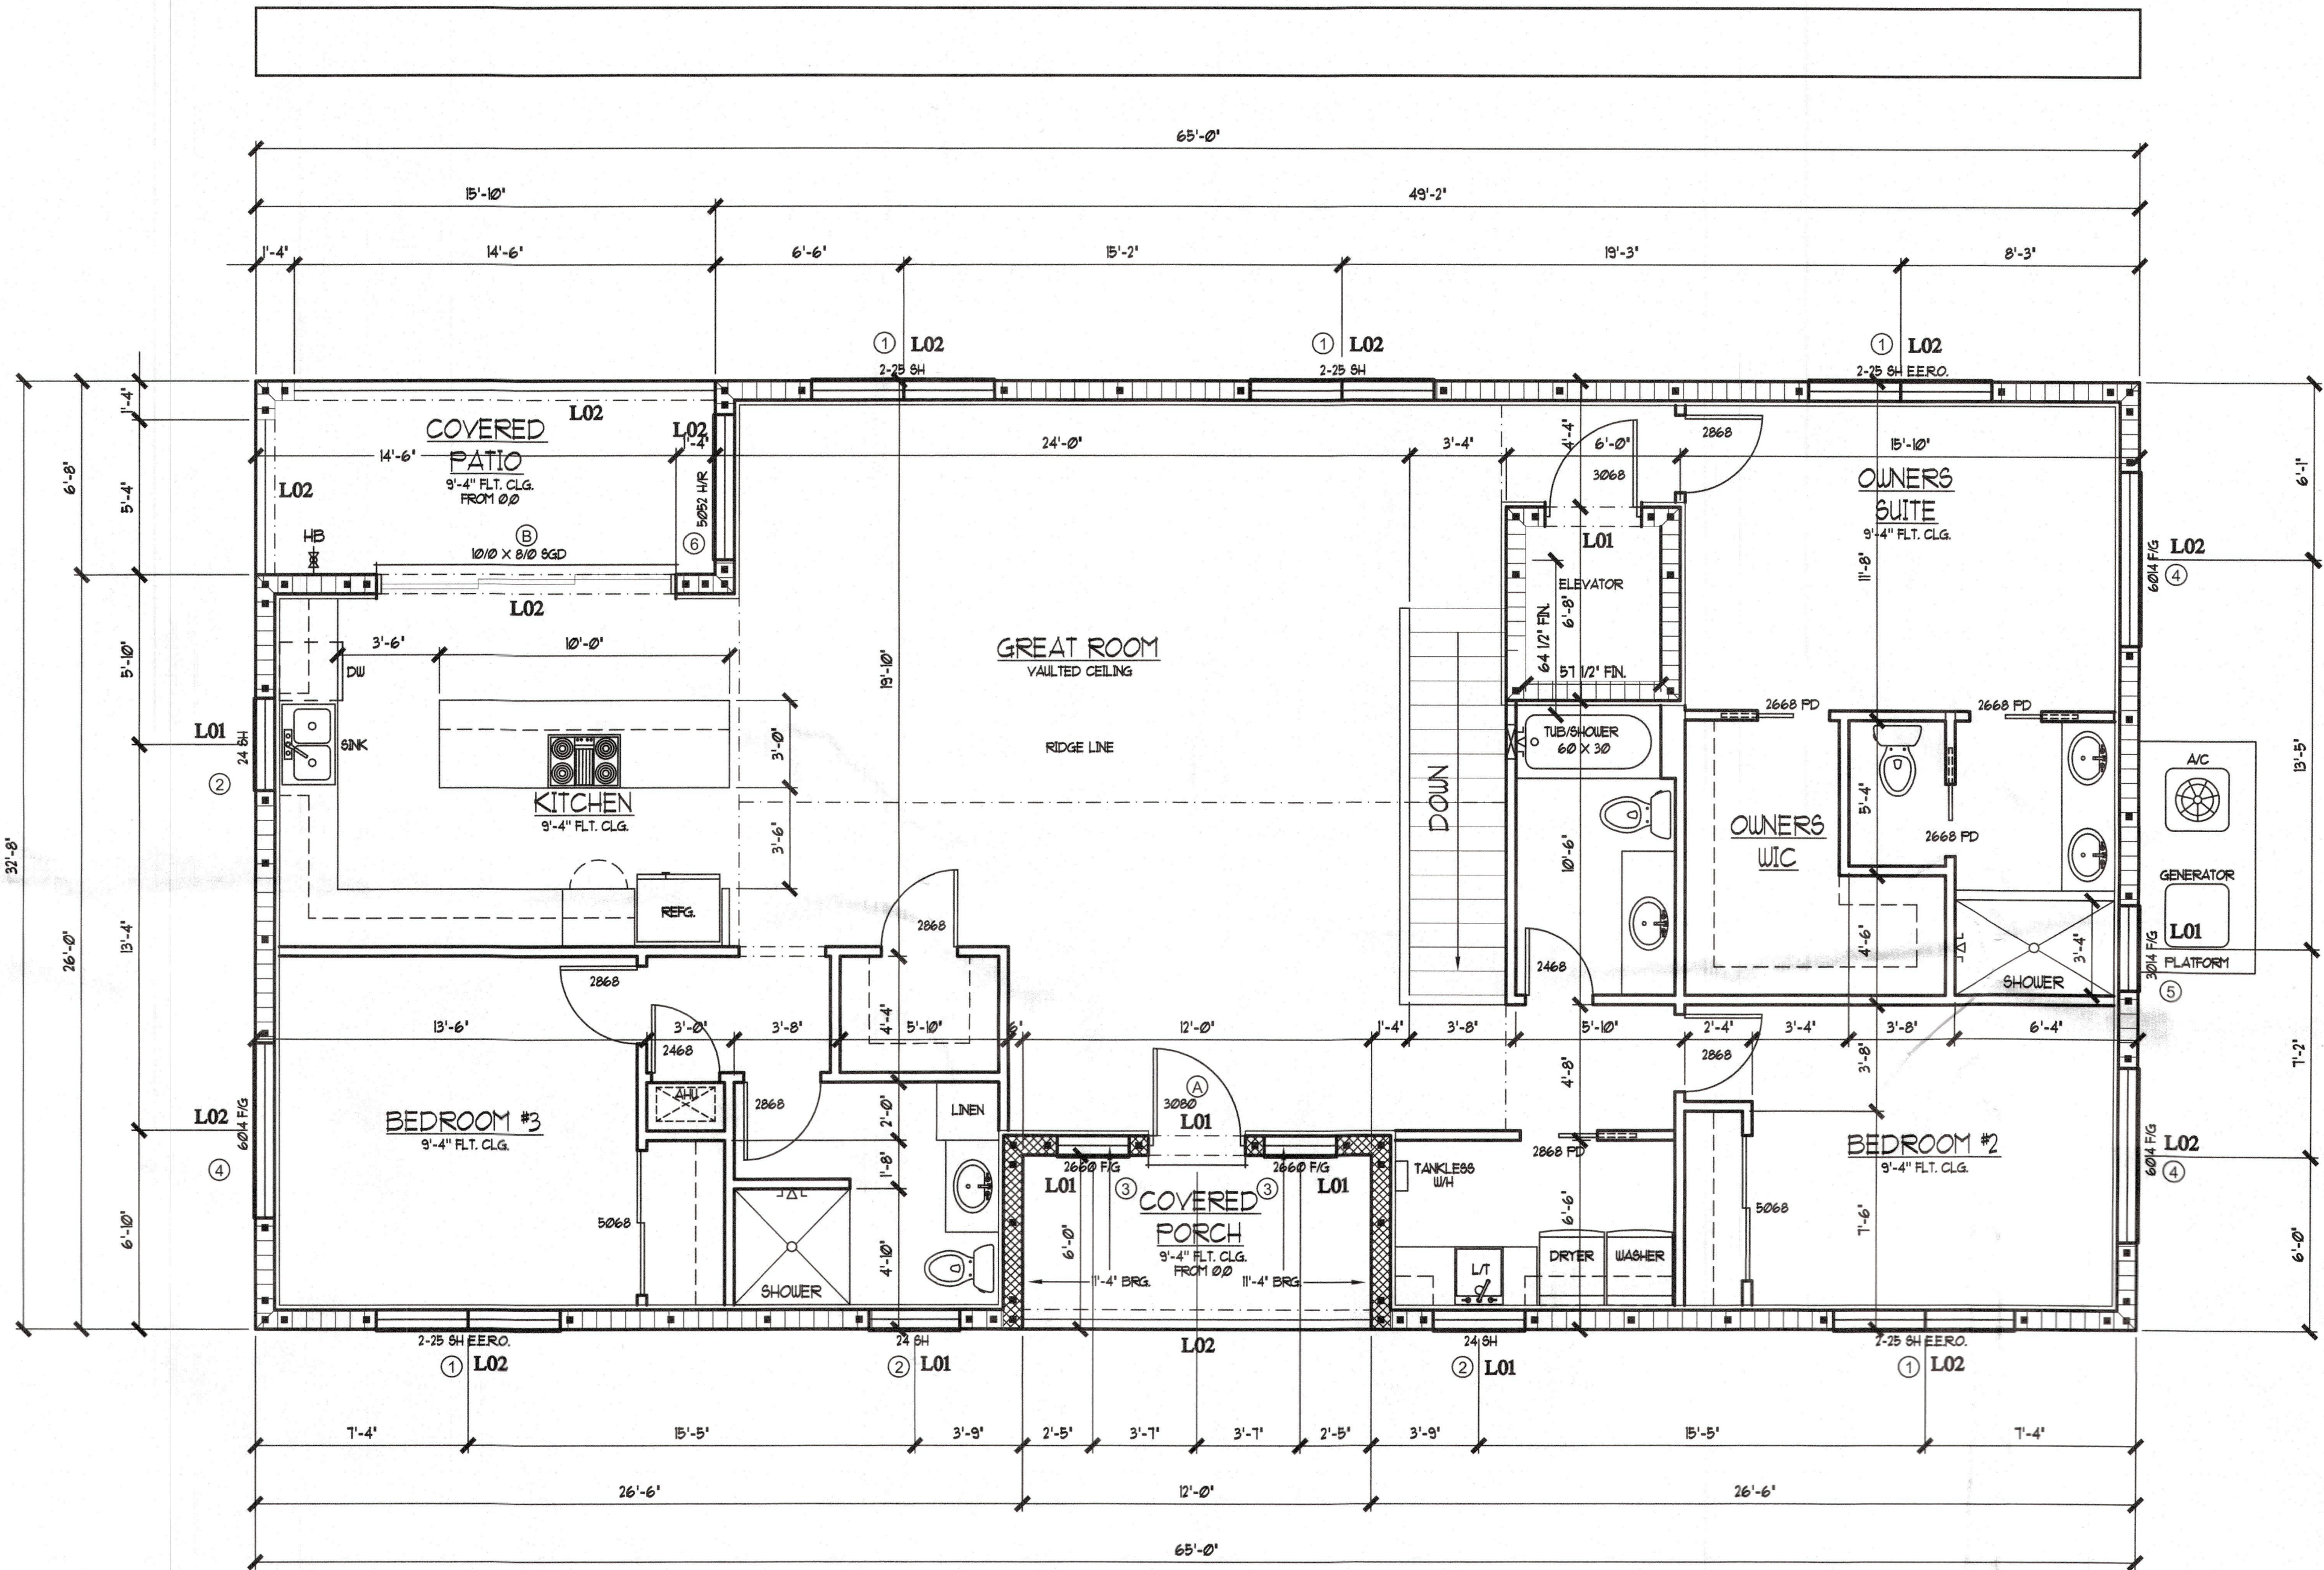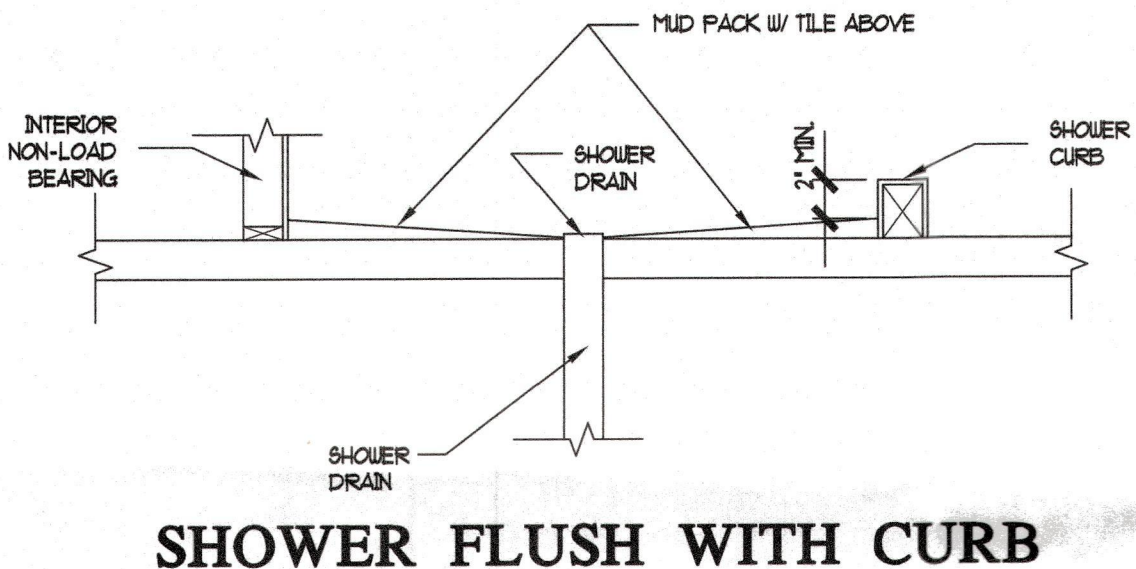

2ND. FL. DOOR / WINDOW SCHEDULE			
MARK	SIZE (W x H)	TYPE	FLORIDA PRODUCT APPROVAL
0		MULL BAR	23-0913.05
1	36" X 62"	SINGLE HUNG MULLED	23-0101.02
2	36" X 49 5/8"	SINGLE HUNG	23-0101.02
3	30" X 12"	FIXED GLASS	23-0016.06
4	12" X 16"	FIXED GLASS	23-0016.06
5	36" X 16"	AWNING	23-0016.06
6	60" X 62"	HORIZONTAL ROLLER	23-0101.00
A	36" X 96"	DOOR	23-0101.00
B	120" X 96"	SLIDING GLASS DOOR	23-0101.00

NOTES:
1. ALL PLUMBING, MECHANICAL, AND ELECTRICAL EQUIPMENT TO BE ABOVE THE DESIGN FLOOD ELEVATION OF 9.01' NAVD. THE BASE FLOOR ELEVATION IS 8.01' NAVD.

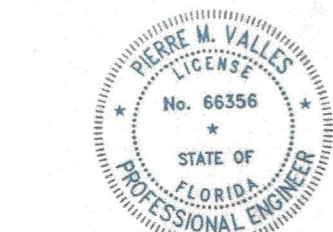

THIS ITEM HAS BEEN ELECTRONICALLY SIGNED AND SEALED BY PIERRE M. VALLES RE. USING A DIGITAL SIGNATURE AND DATE PRINTED COPIES OF THIS DOCUMENT ARE NOT CONSIDERED SIGNED AND SEALED AND THE SIGNATURE MUST BE VERIFIED ON ANY ELECTRONIC COPIES.

Digitally signed by
Pierre M Valles
Date:
2025.01.28
07:52:02
-05'00'

PIERRE M VALLES, P.E. #68356
5470 E BUSCH BLVD STE 202
TEMPLE TERRACE, FL. 33617
TEL (813) 506-1431
Pierremvallesadg@gmail.com

Structural Components Only

2ND. FLOOR PLAN SCALE: 1/4"=1'-0"

1

FINAL DRAFT
DRAWING • DESIGN
3424 53rd Avenue East, Bradenton FL 34203
office: 941-752-7574 fax: 941-752-3344
email: plans@finaldraftinc.com web: www.finaldraftinc.com

A/D B/D.
American Institute of Building Design

© COPYRIGHT NOTICE
THE FINAL DRAFT INC. HEREBY RESERVES ITS COMMON LAW AND OTHER COPYRIGHTS IN THESE PLANS, IDEAS, DESIGNS, NOTATIONS, TABLES AND ANY ELECTRONIC DATA. THIS INFORMATION IS NOT TO BE COPIED OR CHANGED IN ANY MANNER, NOR IS IT TO BE ASSIGNED TO ANY OTHER PARTY WITHOUT FIRST OBTAINING THE EXPRESSED WRITTEN PERMISSION OF THE FINAL DRAFT INC. VIOLATIONS WILL BE PROSECUTED TO THE FULL EXTENT OF THE LAW.

A NEW RESIDENCE FOR:

SIFUENTES

762 ST. JUDE DRIVE NORTH
LONGBOAT, FLORIDA 34228

BLDG PERMIT PLANS
FILE
Copy of Record

DRAWN:	G.T.
DATE:	3/28/2024
REVISION:	1/27/2025
SCALE:	AS SHOWN
JOB. NO.	2K24042R5

SHEET

A3


© COPYRIGHT 2022



EXISTING ROOF PITCH, DIMENSIONS AND STRUCTURES SHALL BE FIELD VERIFIED PRIOR TO MATERIAL PROCUREMENT. FIELD CONDITIONS MAY VARY. ANY DISCREPANCIES SHALL BE REPORTED TO THIS OFFICE OR THE ARCHITECT OR ENGINEER OF RECORD IMMEDIATELY. FINAL DRAFT INC. WILL NOT ACCEPT ANY BACK CHARGES AND IS NOT RESPONSIBLE FOR ANY DEVIATION, ALTERATIONS, OR VARYING FIELD CONDITIONS NOT REPORTED TO THIS OFFICE PRIOR TO PERMITTING, CONSTRUCTION AND/OR MATERIAL PROCUREMENT.

ELEVATIONS ARE FOR PICTORIAL PURPOSES ONLY. VERIFY ALL WINDOW AND DOOR SIZES AND LOCATIONS WITH FLOOR PLAN. DETAIL ITEMS SUCH AS SANDING, KEYSTONES, CORNS, HATCHING, WINDOW MUTTON STYLE, ETC. ARE FOR PICTORIAL PURPOSES ONLY AND MAY VARY FROM ACTUAL DESIGN OR PER MANUFACTURER. CLIENT, BUILDER & SUBCONTRACTORS SHALL VERIFY THESE ITEMS PRIOR TO CONSTRUCTION AND/OR MATERIAL PROCUREMENT. EXISTING ROOF PITCHES SHALL BE FIELD VERIFIED.

FRONT ELEVATION SCALE: 1/4"=1'-0" 2

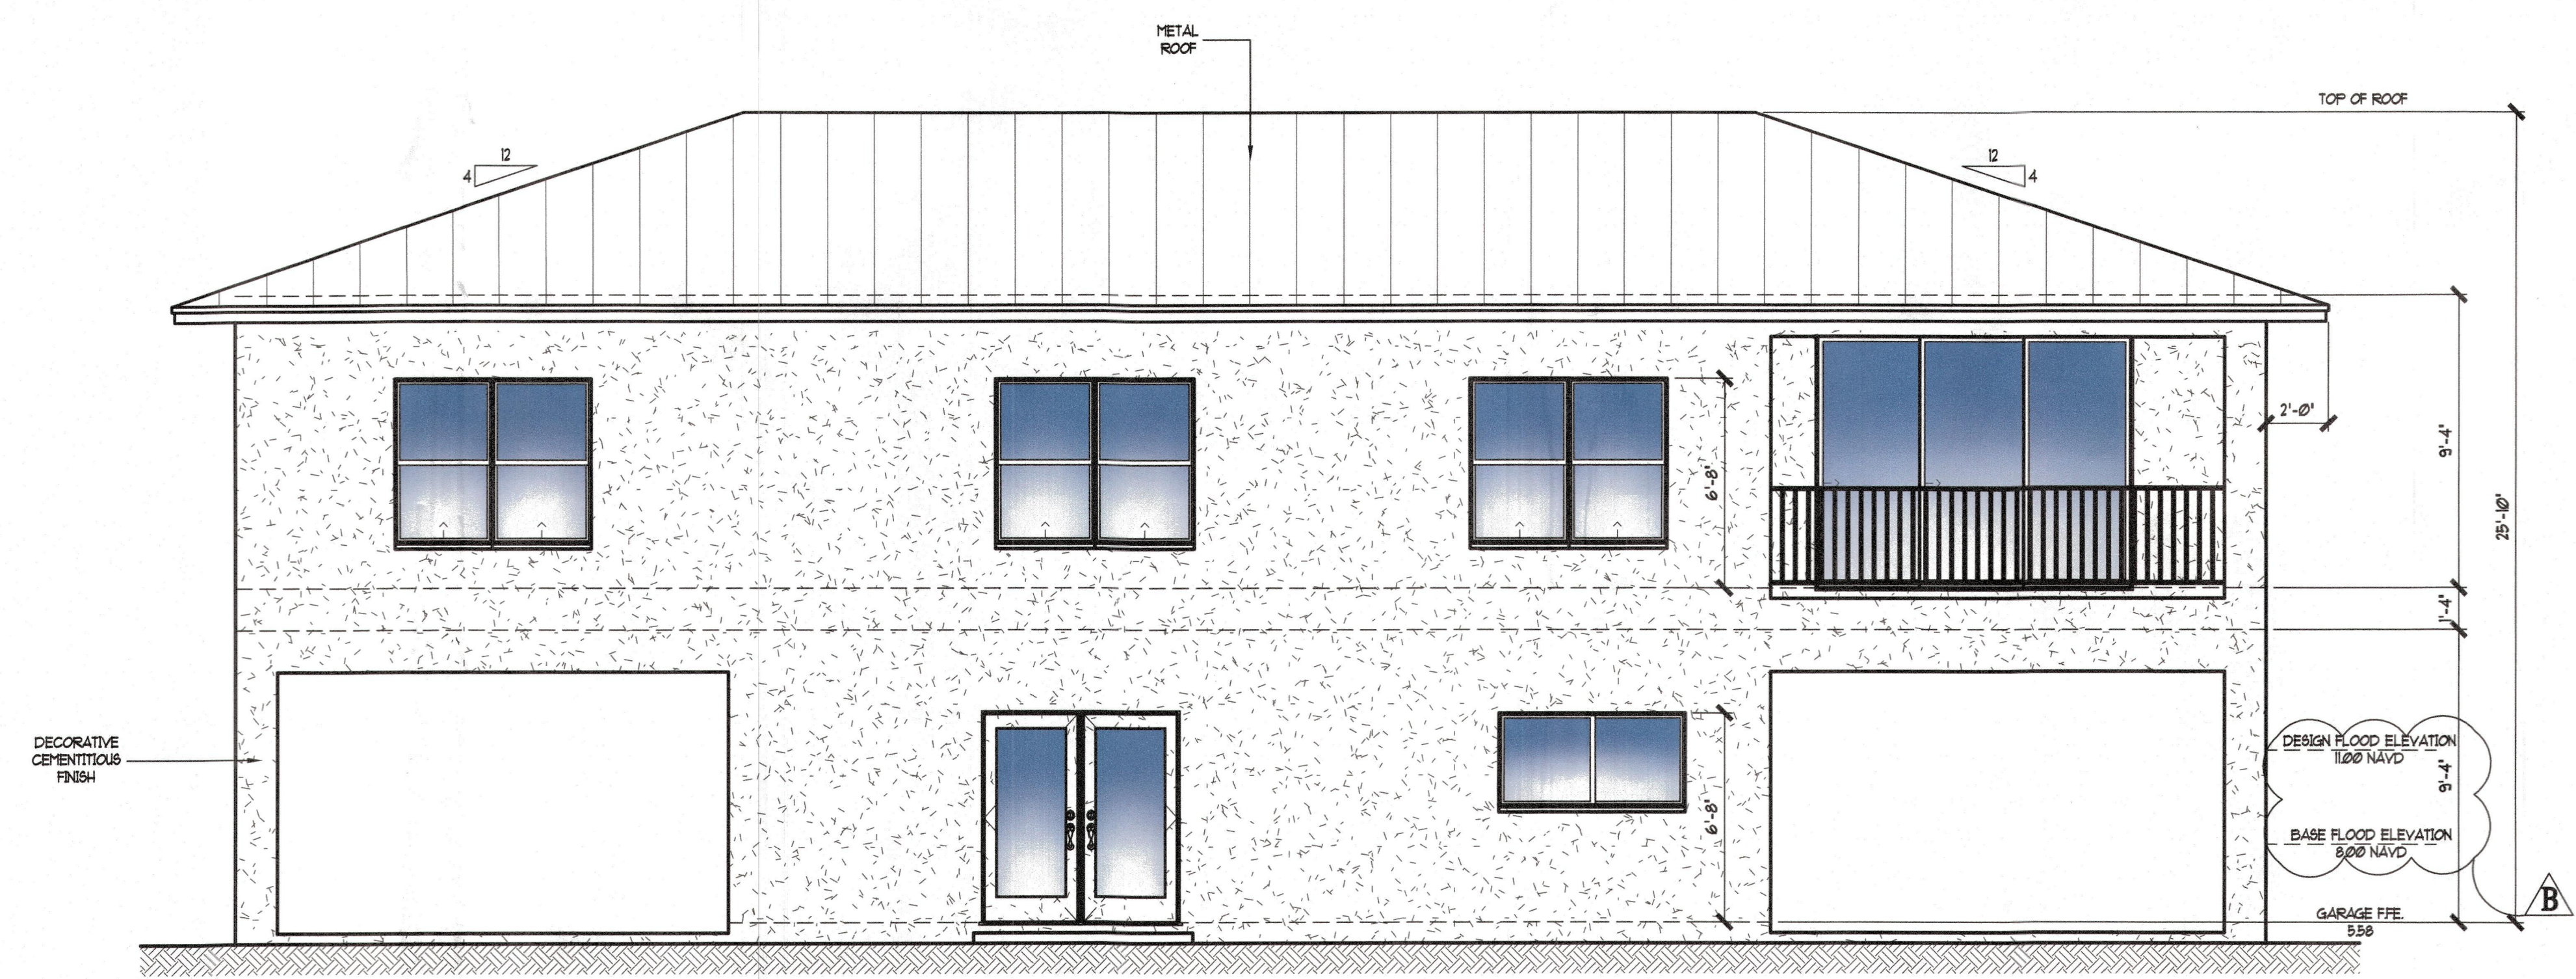

Digitally signed by
Pierre M Valles
Date: 2025.01.28
07:53:27
-05'00'

PIERRE M VALLES, P.E. #66356
5470 E BUSCH BLVD STE 202
TEMPLE TERRACE, FL 33617
TEL (813) 506-1431
Pierremvallesadg@gmail.com

RECEIVED
FEB 14 2025
TOWN OF LONGBOAT KEY
Planning & Zoning Services

Structural Components Only

REAR ELEVATION SCALE: 1/4"=1'-0" 1

FINAL DRAFT
DRAFTING • DESIGN
3424 53rd Avenue East, Bradenton FL 34203
office: 941-752-7574 fax: 941-752-3344
email: plans@finaldraftinc.com web: www.finaldraftinc.com

AID B.D.
American Institute
of Building Design

© COPYRIGHT NOTICE
THE FINAL DRAFT INC. HEREBY RESERVES ITS COMMON LAW AND OTHER COPYRIGHTS IN THESE PLANS, IDEAS, DESIGNS, NOTATIONS, TABLES AND ANY ELECTRONIC DATA. THIS INFORMATION IS NOT TO BE COPIED OR CHANGED IN ANY MANNER, NOR IS IT TO BE ASSIGNED TO ANY OTHER PARTY WITHOUT FIRST OBTAINING THE EXPRESSED WRITTEN PERMISSION OF THE FINAL DRAFT INC. VIOLATIONS WILL BE PROSECUTED TO THE FULL EXTENT OF THE LAW.

A NEW RESIDENCE FOR:
SIFUENTES
762 ST. JUDE DRIVE NORTH
LONGBOAT, FLORIDA 34228


BLOG PERMIT PLANS
FILE
Copy of Record

DRAWN:	G.T.
DATE:	3/28/2024
REVISION:	1/27/2025
SCALE:	AS SHOWN
JOB NO.	2K24042R5



SHEET
A4
© COPYRIGHT 2022

EXISTING ROOF PITCH, DIMENSIONS AND STRUCTURES SHALL BE FIELD VERIFIED PRIOR TO MATERIAL PROCUREMENT. FIELD CONDITIONS MAY VARY. ANY DISCREPANCIES SHALL BE REPORTED TO THIS OFFICE OR THE ARCHITECT OR ENGINEER OF RECORD IMMEDIATELY. FINAL DRAFT INC. WILL NOT ACCEPT ANY BACK CHARGES AND IS NOT RESPONSIBLE FOR ANY DEVIATION, ALTERATIONS, OR VARYING FIELD CONDITIONS NOT REPORTED TO THIS OFFICE PRIOR TO PERMITTING, CONSTRUCTION AND/OR MATERIAL PROCUREMENT.

ELEVATIONS ARE FOR PICTORIAL PURPOSES ONLY. VERIFY ALL WINDOW AND DOOR SIZES AND LOCATIONS WITH FLOOR PLAN. DETAIL ITEMS SUCH AS BANDING, KEYSTONES, CORNS, HATCHING, WINDOW MUTTON STYLE, ETC. ARE FOR PICTORIAL PURPOSES ONLY AND MAY VARY FROM ACTUAL DESIGN OR PER MANUFACTURER. CLIENT, BUILDER & SUBCONTRACTORS SHALL VERIFY THESE ITEMS PRIOR TO CONSTRUCTION AND/OR MATERIAL PROCUREMENT. EXISTING ROOF PITCHES SHALL BE FIELD VERIFIED.

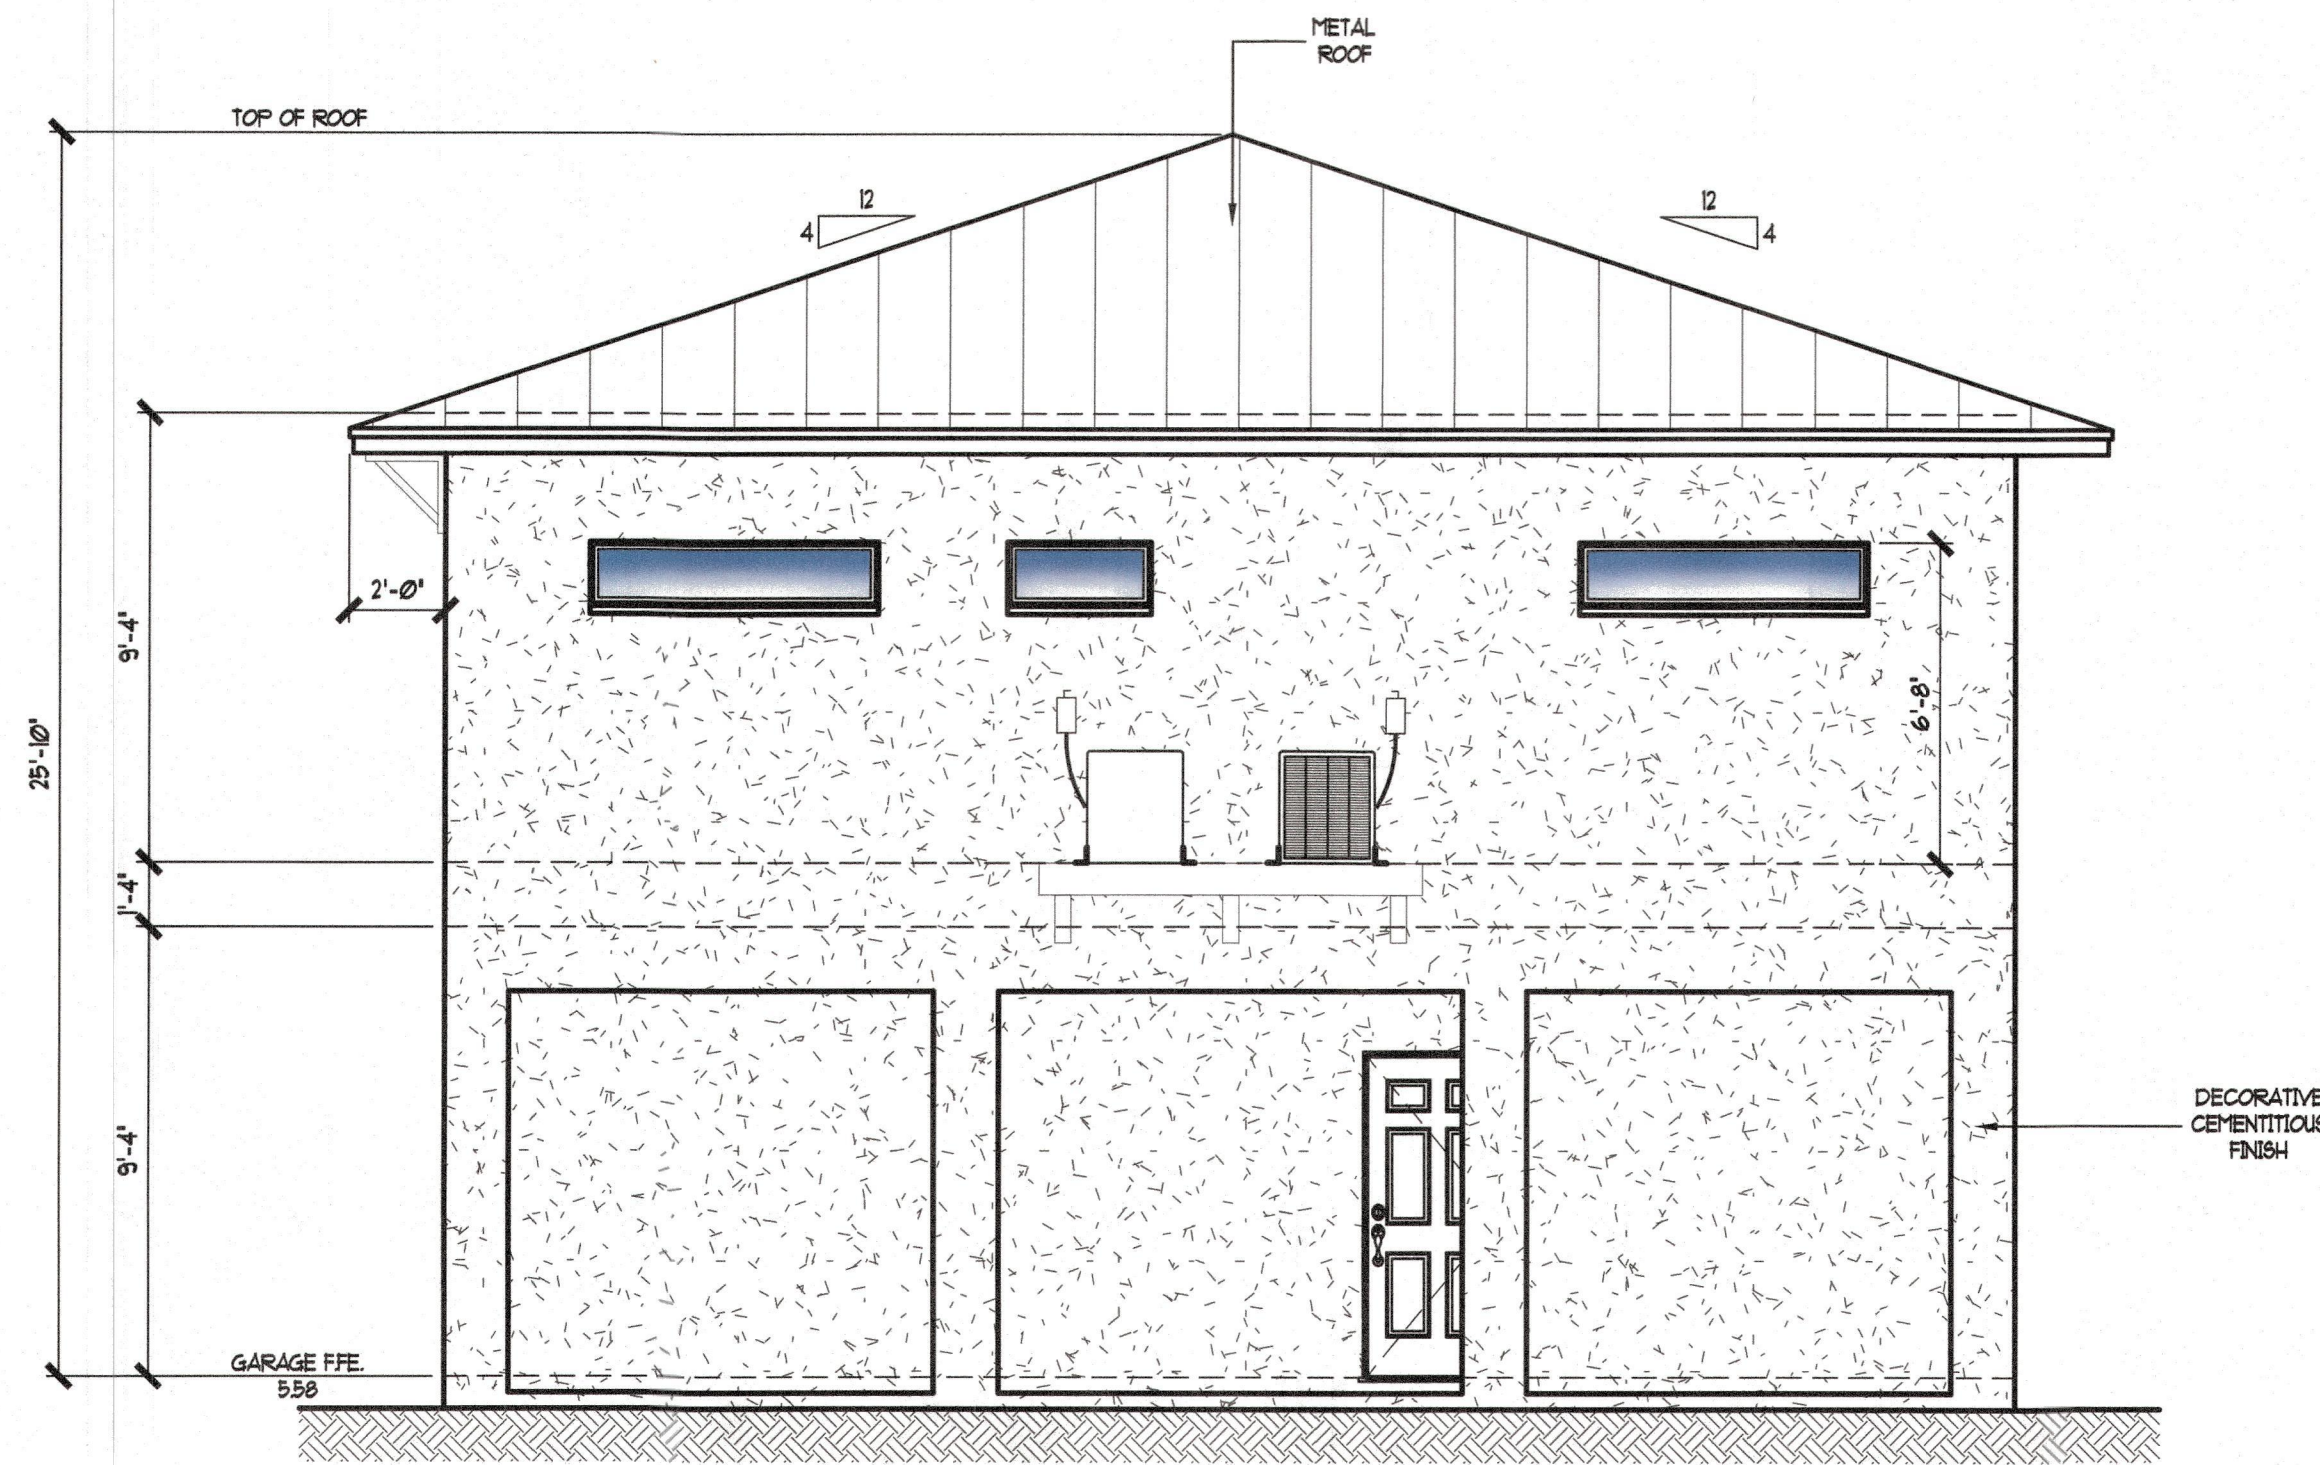

RIGHT ELEVATION SCALE: 1/4"=1'-0" 2

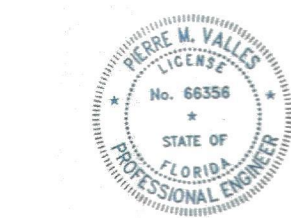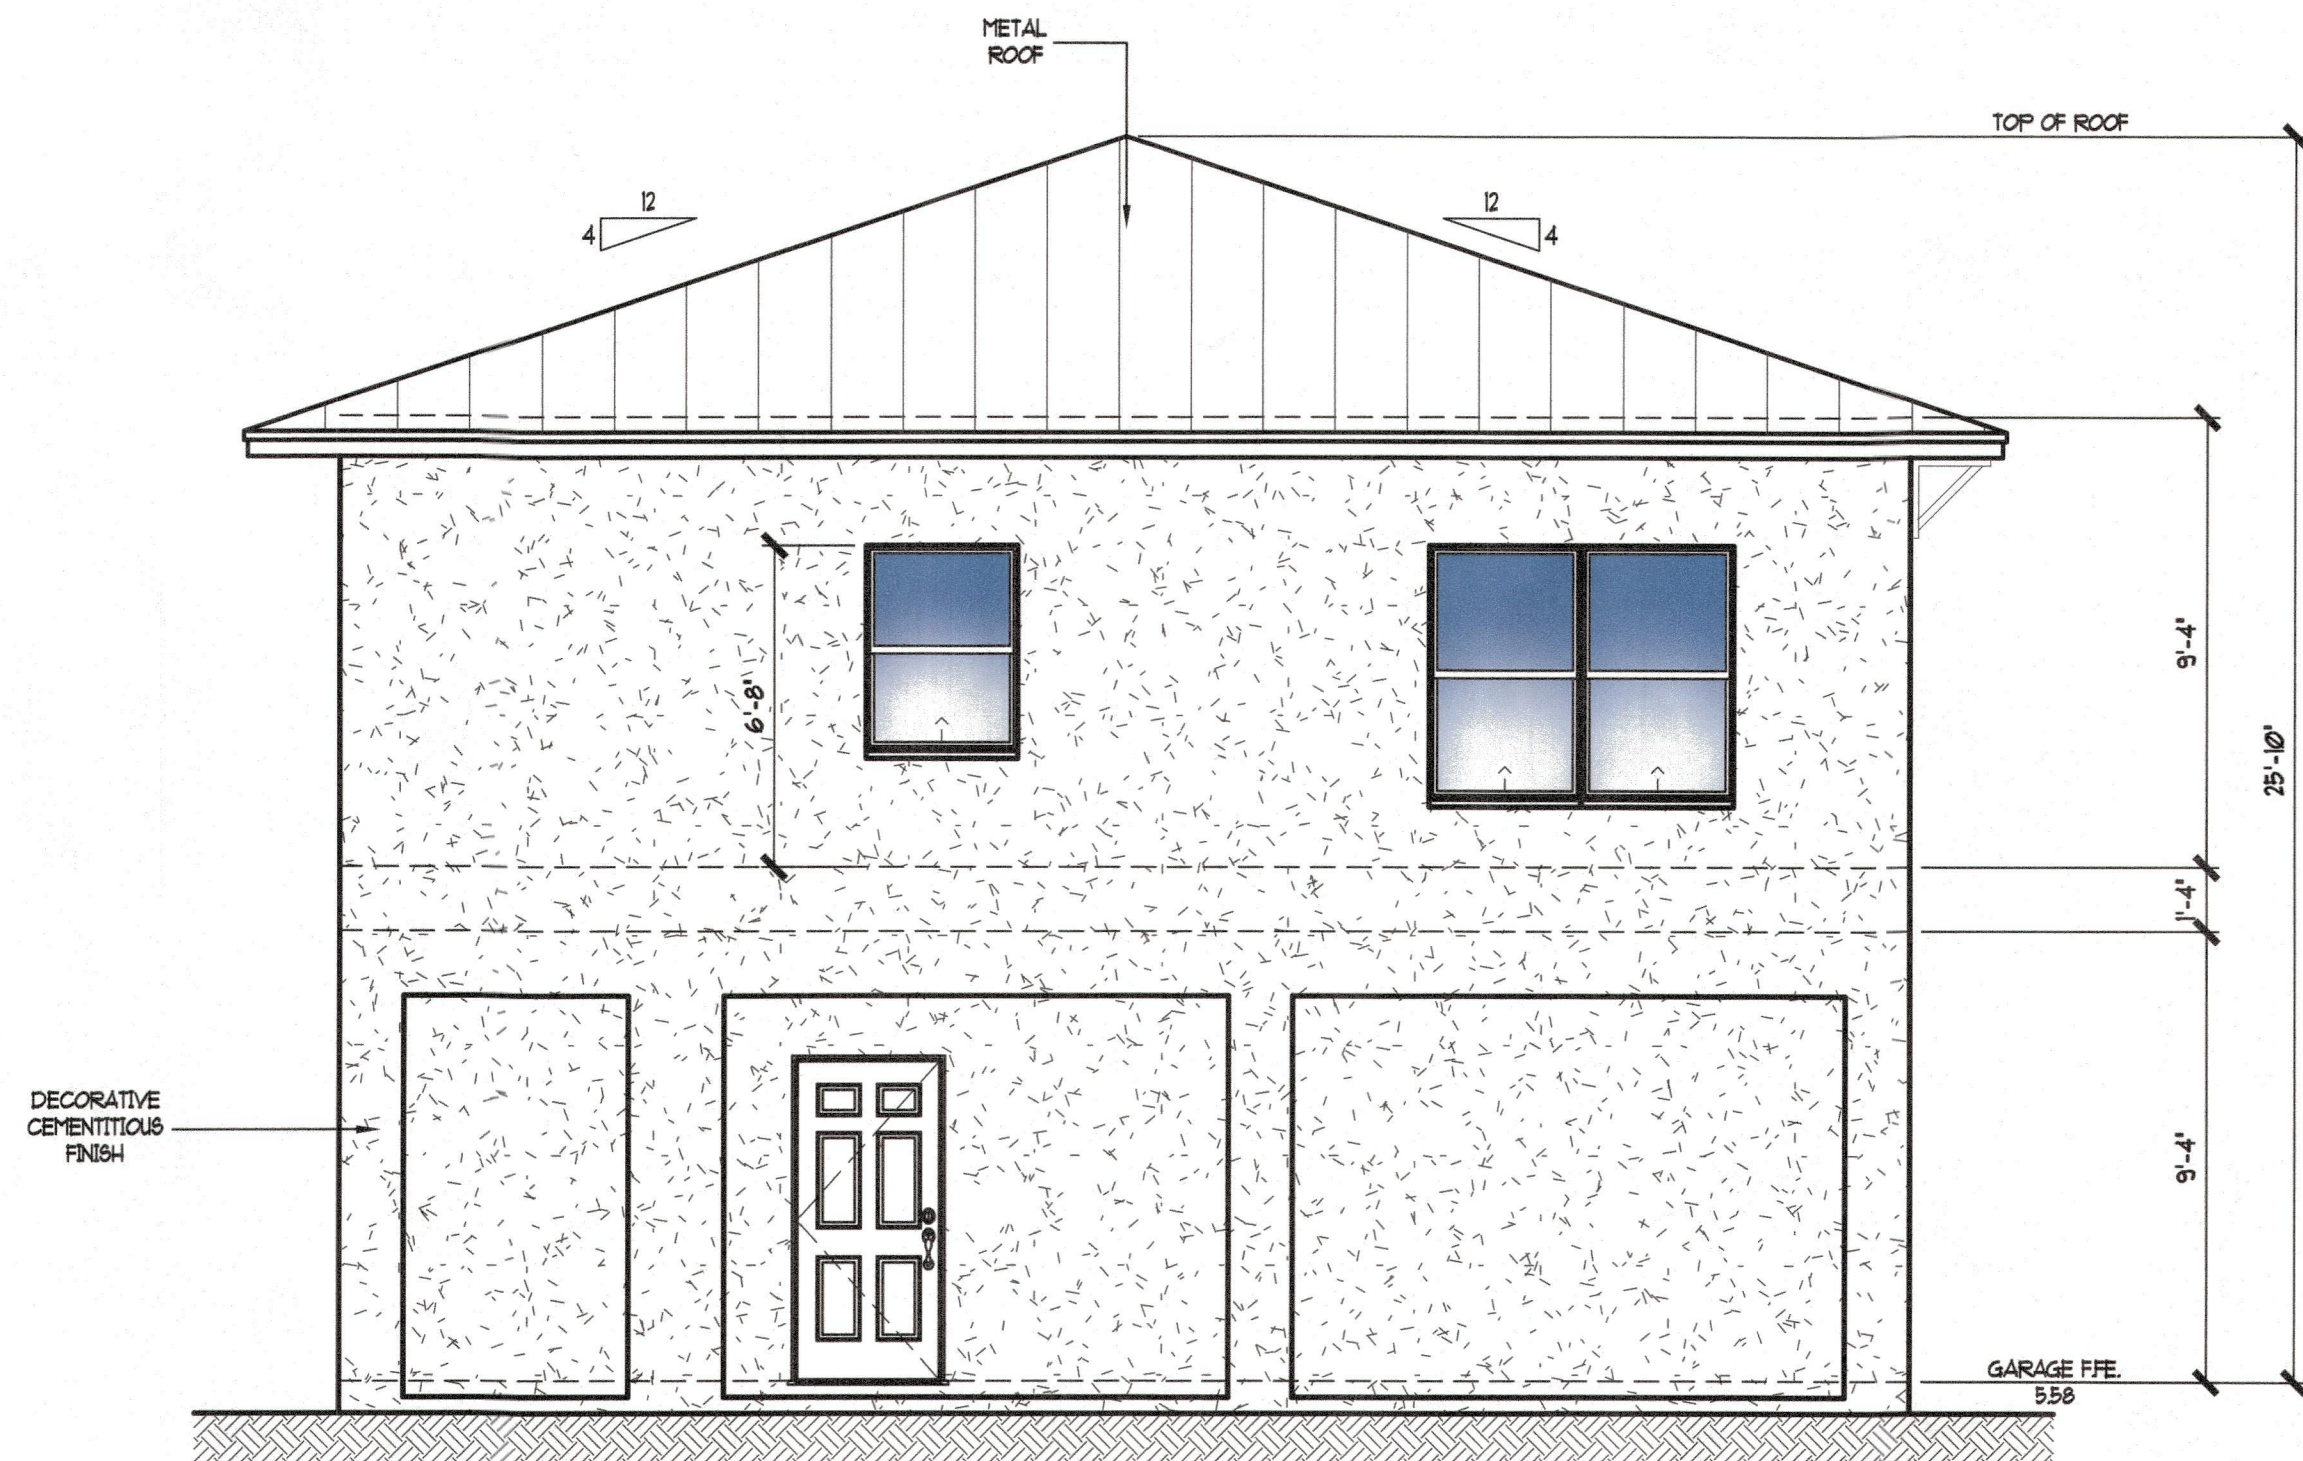

THIS ITEM HAS BEEN ELECTRONICALLY SIGNED AND SEALED BY PIERRE M. VALLES P.E. USING A DIGITAL SIGNATURE AND DATE. PRINTED COPIES OF THIS DOCUMENT ARE NOT CONSIDERED SIGNED AND SEALED AND THE SIGNATURE MUST BE VERIFIED ON ANY ELECTRONIC COPIES.

Digitally signed by
Pierre M Valles
Date:
2025.01.28
07:56:35
-05'00'

PIERRE M VALLES, P.E. #66356
5470 E BUSCH BLVD STE 202
TEMPLE TERRACE, FL 33617
TEL (813) 506-1431
Pierremvallesadg@gmail.com

Structural Components Only

LEFT ELEVATION SCALE: 1/4"=1'-0" 1

FINAL DRAFT
DRAFTING • DESIGN
3424 53rd Avenue East, Bradenton FL 34203
office: 941-752-7574 fax: 941-752-3344
email: plans@finaldraftinc.com web: www.finaldraftinc.com

AID BD.
American Institute
of Building Design

© COPYRIGHT NOTICE
THE FINAL DRAFT INC. HEREBY RESERVES ITS COMMON LAW AND OTHER COPYRIGHTS IN THESE PLANS, IDEAS, DESIGNS, NOTATIONS, TABLES AND ANY ELECTRONIC DATA. THIS INFORMATION IS NOT TO BE COPIED OR CHANGED IN ANY MANNER, NOR IS IT TO BE ASSIGNED TO ANY OTHER PARTY WITHOUT FIRST OBTAINING THE EXPRESSED WRITTEN PERMISSION OF THE FINAL DRAFT INC. VIOLATIONS WILL BE PROSECUTED TO THE FULL EXTENT OF THE LAW.

A NEW RESIDENCE FOR:

SIFUENTES

762 ST. JUDE DRIVE NORTH
LONGBOAT, FLORIDA 34228

BLDG PERMIT PLANS
FILE
Copy of Record

DRAWN:	G.T.
DATE:	3/28/2024
REVISION:	1/27/2025
SCALE:	AS SHOWN
JOB NO.	2K24042R5

SHEET
A5

© COPYRIGHT 2022



PRE-ENGINEERED FLOOR TRUSS PLANS BY OTHERS
TO BE REVIEWED & SIGNED BY ENGINEER
OF RECORD BEFORE PERMIT ISSUANCE

CLIENT, BUILDER AND SUBCONTRACTORS SHALL REVIEW ENTIRE PLANS, CHECKING ALL DIMENSIONS, BEARING HEIGHTS, BEAM SIZES, WINDOW SIZES, ETC. IF THERE ARE ANY DISCREPANCIES OR QUESTIONS NOTIFY THE BUILDER OR HIS AGENT IMMEDIATELY BEFORE PROCEEDING!

FINAL DRAFT WILL NOT ACCEPT ANY BACK CHARGES AND IS NOT RESPONSIBLE FOR ANY ERRORS, OMISSIONS OR CUSTOM CHANGES MISSED AND NOT REPORTED TO THIS OFFICE PRIOR TO PERMITTING, CONSTRUCTION AND/OR MATERIAL PROCUREMENT.

THESE PLANS, SPECIFICATIONS AND DETAILS ARE FOR THE EXPRESSED USE OF THIS PROJECT ONLY. REPRODUCTION, RE-USE, COPYING OR REVISING OF THIS INFORMATION OR USE ON ANY OTHER PROJECT WITHOUT THE EXPRESSED WRITTEN APPROVAL OF FINAL DRAFT INC. IS PROHIBITED.

NOTE:
REFER TO FINAL ENGINEERED FLOOR JOIST LAYOUT FOR ALL FLOOR JOIST SIZES AND PLACEMENTS.

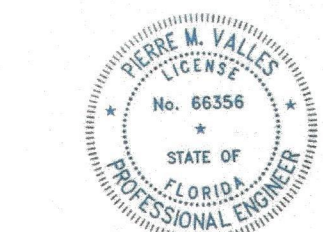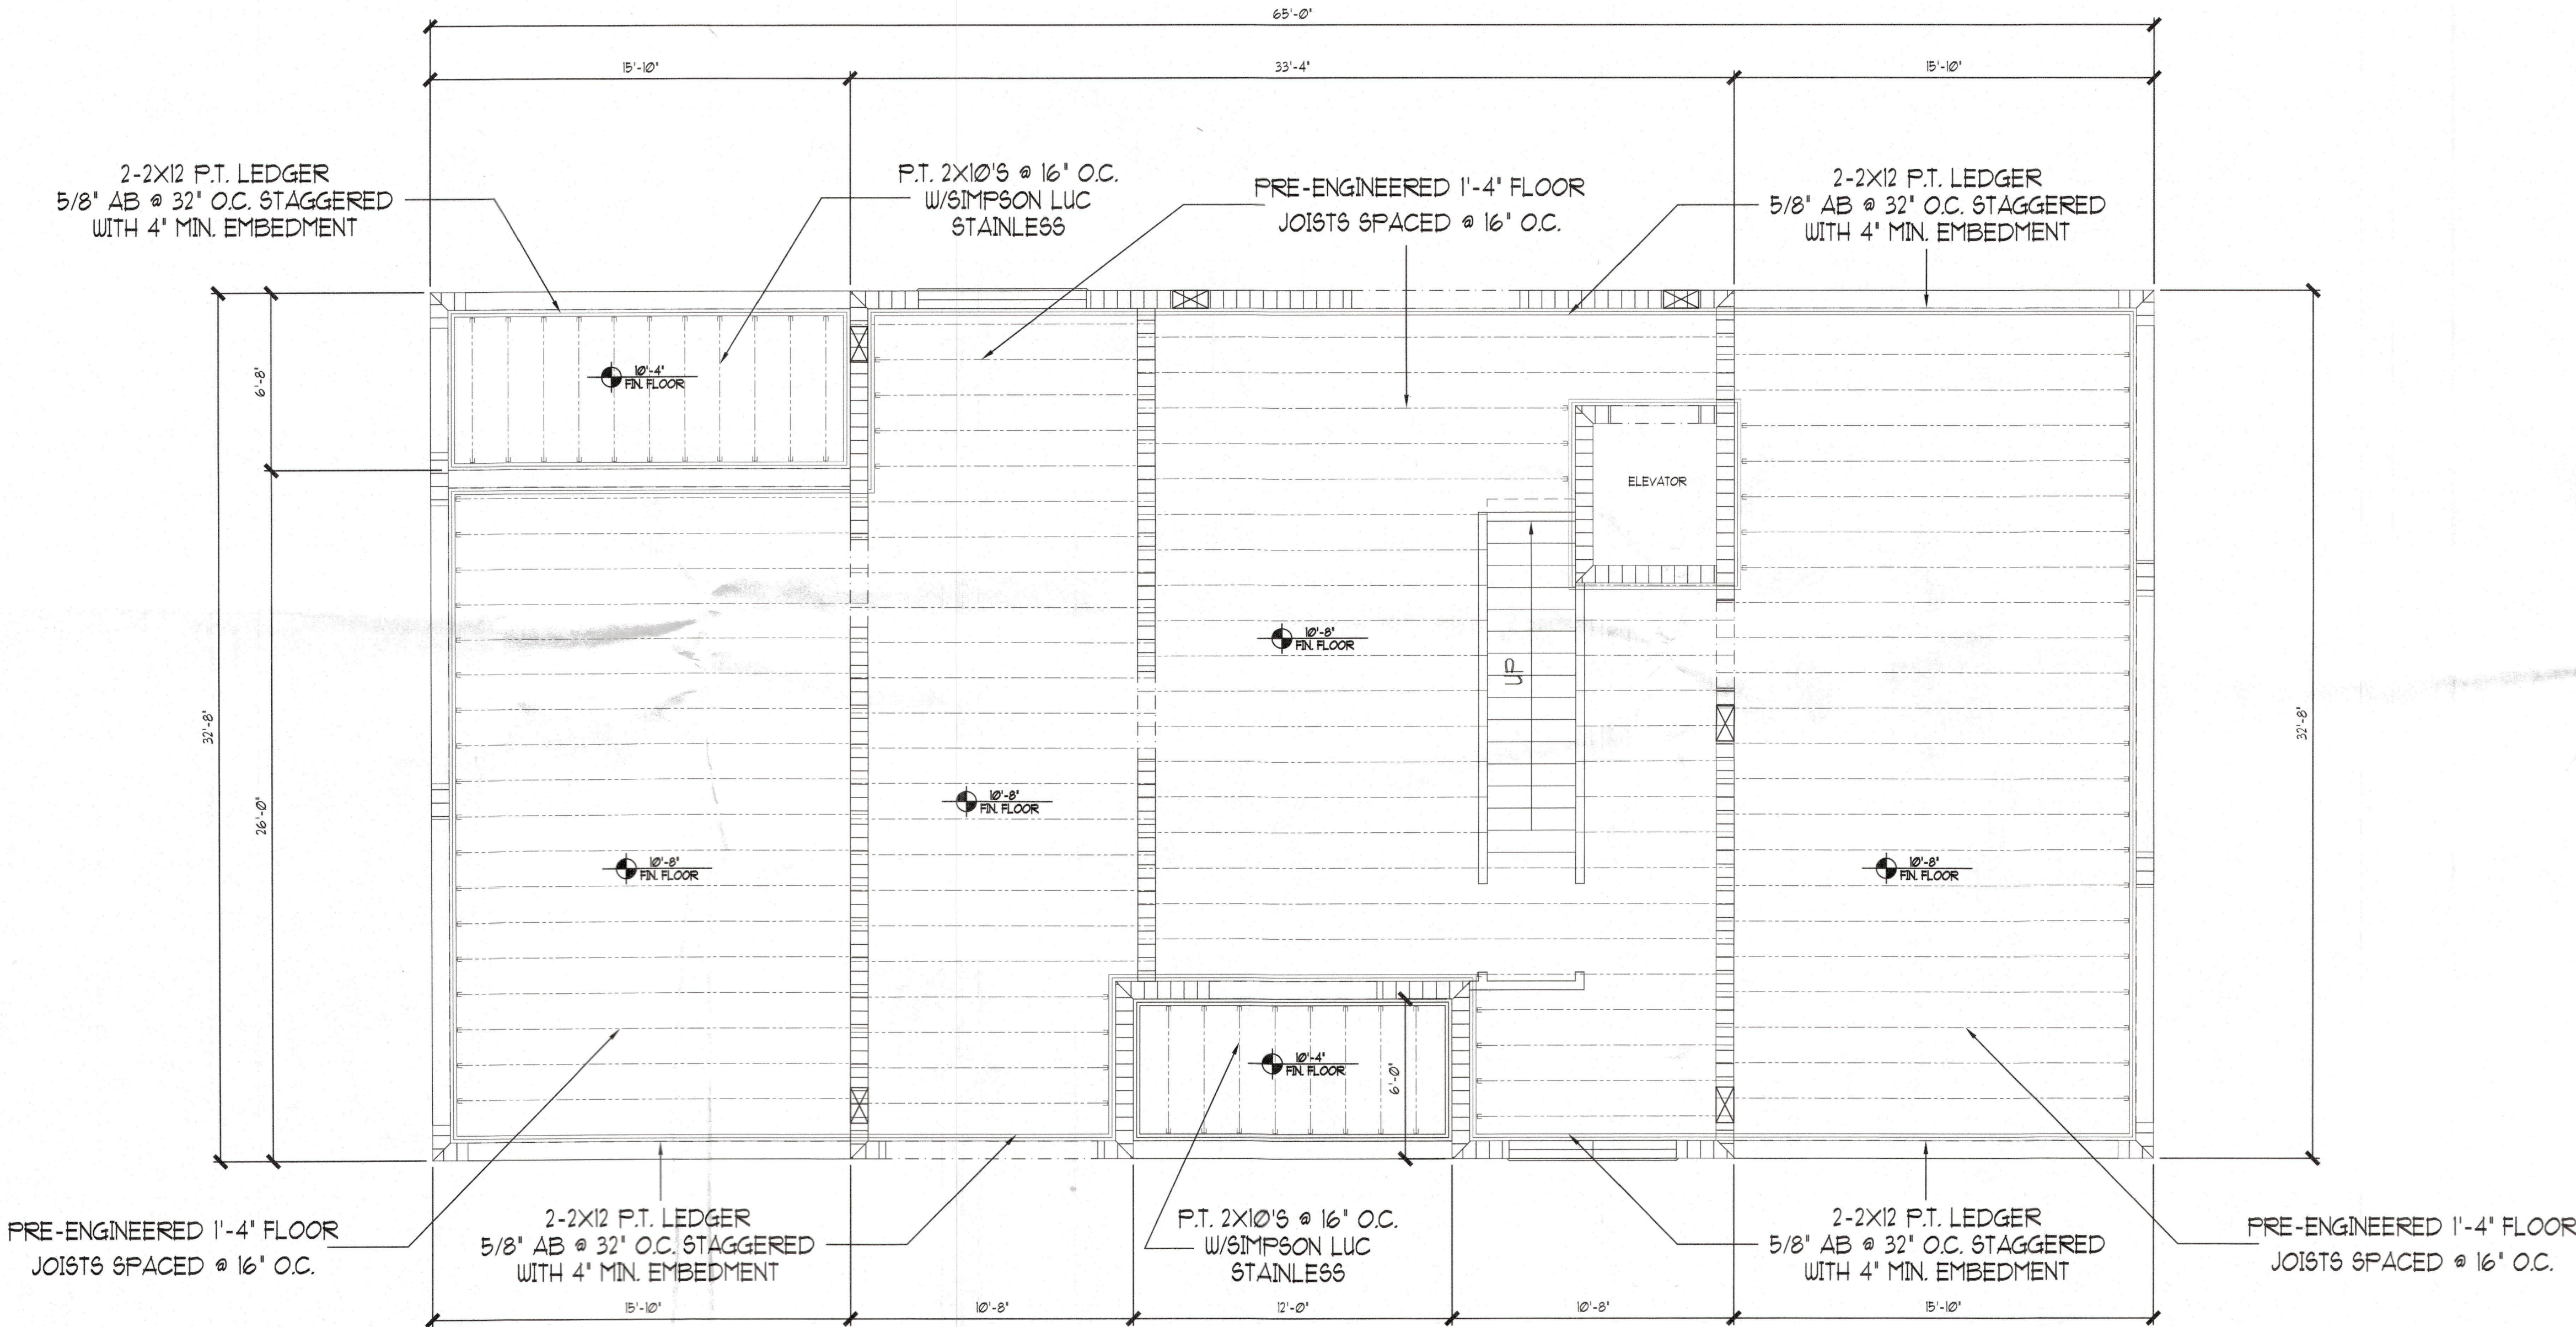

THIS ITEM HAS BEEN ELECTRONICALLY SIGNED AND SEALED BY PIERRE M. VALLES P.E. USING A DIGITAL SIGNATURE AND DATE. PRINTED COPIES OF THIS DOCUMENT ARE NOT CONSIDERED SIGNED AND SEALED AND THE SIGNATURE MUST BE VERIFIED ON ANY ELECTRONIC COPIES.

Digitally signed
by Pierre M Valles®
Date: 2025.01.28
07:56:55 -05'00'

PIERRE M VALLES, P.E. #66356
5470 E BUSCH BLVD STE 202
TEMPLE TERRACE, FL. 33617
TEL (813) 506-1431
Pierremvallesadg@gmail.com

RECEIVED
FEB 13 2025
TOWN OF LONGBOAT
Building Department

FINAL DRAFT
DRAFTING • DESIGN
3424 53rd Avenue East, Bradenton FL 34203
office: 941-752-7574 • fax: 941-752-3344
email: plans@finaldraftinc.com • web: www.finaldraftinc.com

AID BD
American Institute
of Building Design

© COPYRIGHT NOTICE
THE FINAL DRAFT INC. HEREBY RESERVES ITS COMMON LAW AND OTHER COPYRIGHTS IN THESE PLANS, IDEAS, DESIGNS, NOTATIONS, TABLES AND ANY ELECTRONIC DATA. THIS INFORMATION IS NOT TO BE COPIED OR CHANGED IN ANY MANNER, NOR IS IT TO BE ASSIGNED TO ANY OTHER PARTY WITHOUT FIRST OBTAINING THE EXPRESSED WRITTEN PERMISSION OF THE FINAL DRAFT INC. VIOLATIONS WILL BE PROSECUTED TO THE FULL EXTENT OF THE LAW.

A NEW RESIDENCE FOR:
SIFUENTES
762 ST. JUDE DRIVE NORTH
LONGBOAT, FLORIDA 34228


BLDG PERMIT PLANS
FILE
Copy of Record

DRAWN:	G.T.
DATE:	3/28/2024
REVISION:	1/27/2025
SCALE:	AS SHOWN
JOB NO.	2K24042R5

SHEET
A6
© COPYRIGHT 2022

RAISED CEILING LEGEND

= 2:12 VAULTED CEILING

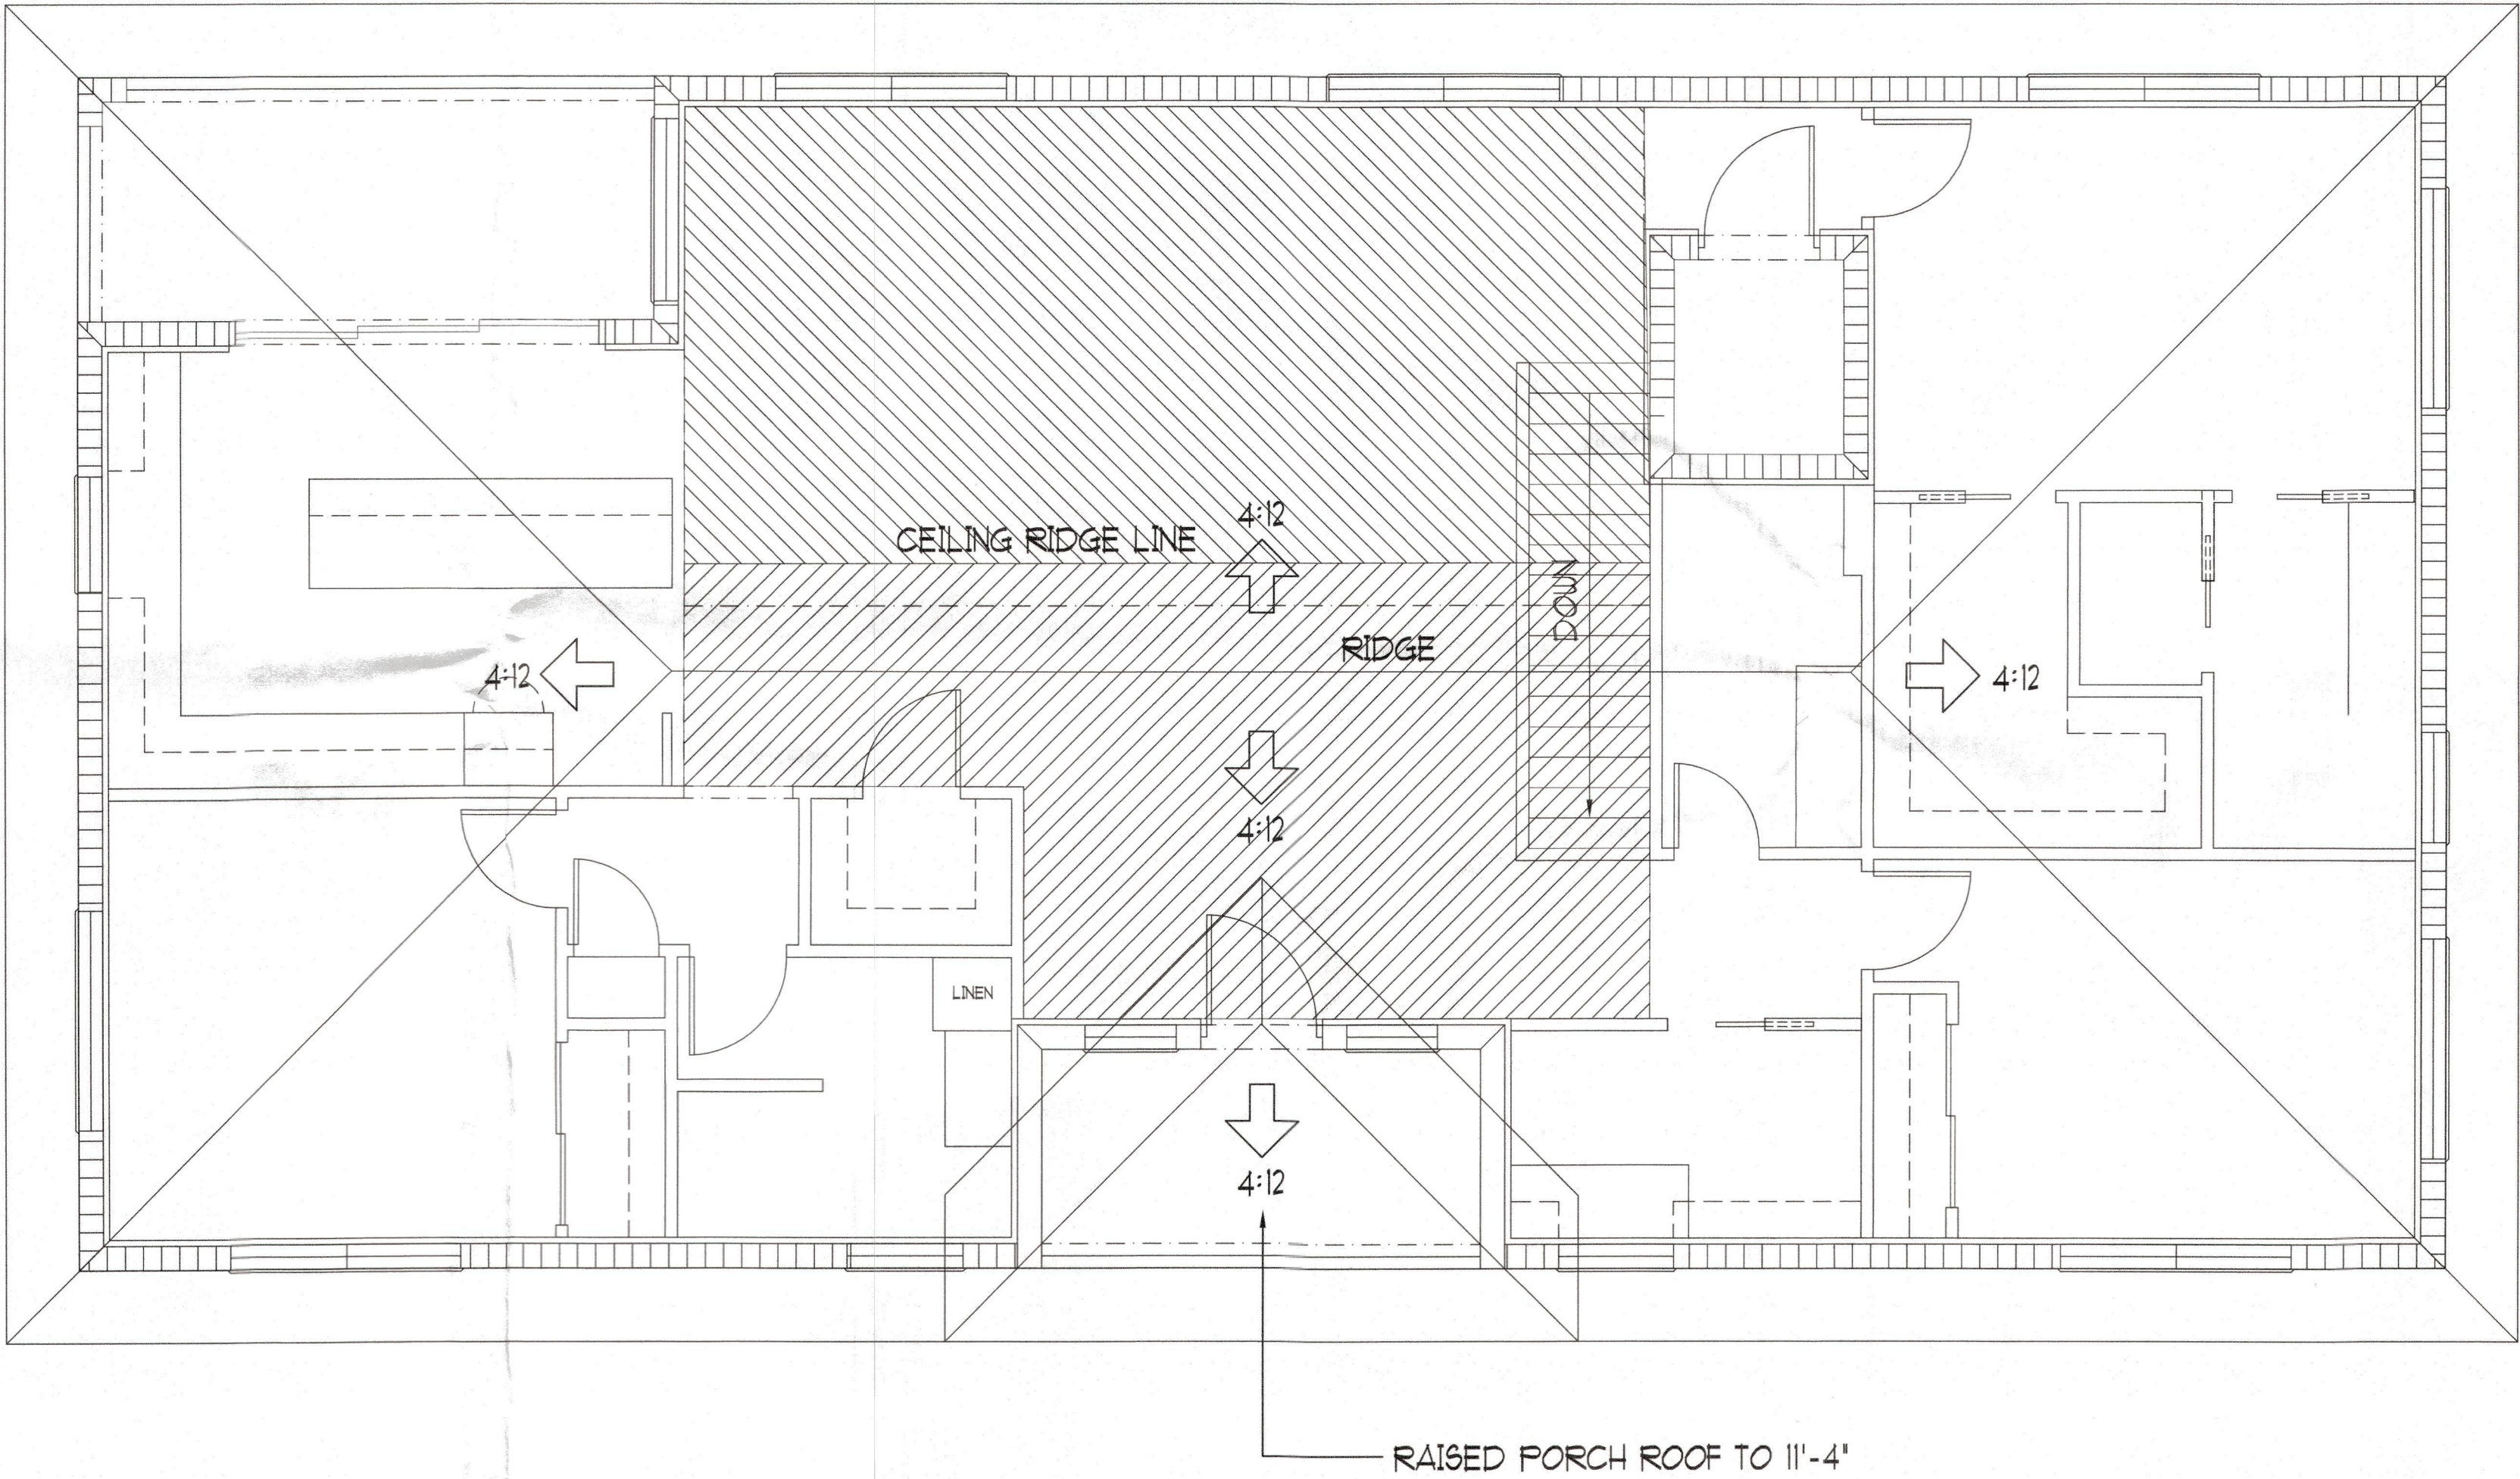

RAISED PORCH ROOF TO 11'-4"



THIS ITEM HAS BEEN ELECTRONICALLY
SIGNED AND SEALED BY PIERRE M. VALLES
P.E. USING A DIGITAL SIGNATURE AND DATE
PRINTED COPIES OF THIS DOCUMENT ARE
NOT CONSIDERED SIGNED AND SEALED AND
THE SIGNATURE MUST BE VERIFIED ON ANY
ELECTRONIC COPIES.

Digitally
signed by
Pierre M Valles
Date:
2025.01.28
07:57:12
-05'00'

PIERRE M VALLES, P.E. #66356
5470 E BUSCH BLVD STE 202
TEMPLE TERRACE, FL. 33617
TEL (813) 506-1431
Pierremvallesad@gmail.com

Structural Components Only

ROOF PLAN SCALE: 1/4"=1'-0" 1

PRE-ENGINEERED TRUSS PLANS BY OTHERS
TO BE REVIEWED & SIGNED BY ENGINEER
OF RECORD BEFORE PERMIT ISSUANCE

CLIENT, BUILDER AND SUBCONTRACTORS SHALL REVIEW ENTIRE PLANS,
CHECKING ALL DIMENSIONS, BEARING HEIGHTS, BEAM SIZES, WINDOW
SIZES, ETC. IF THERE ARE ANY DISCREPANCIES OR QUESTIONS, NOTIFY
THE BUILDER OR HIS AGENT IMMEDIATELY BEFORE PROCEEDING!

FINAL DRAFT WILL NOT ACCEPT ANY BACK CHARGES AND IS NOT
RESPONSIBLE FOR ANY ERRORS, OMISSIONS OR CUSTOM CHANGES
MISSED AND NOT REPORTED TO THIS OFFICE PRIOR TO PERMITTING,
CONSTRUCTION AND/OR MATERIAL PROCUREMENT.

EXISTING ROOF PITCH, DIMENSIONS AND STRUCTURES SHALL BE FIELD
VERIFIED. FIELD CONDITIONS MAY VARY. ANY DISCREPANCIES SHALL
BE REPORTED TO THIS OFFICE OR THE ARCHITECT OR ENGINEER OF
RECORD IMMEDIATELY. FINAL DRAFT INC. WILL NOT ACCEPT ANY BACK
CHARGES AND IS NOT RESPONSIBLE FOR ANY DEVIATION,
ALTERATIONS, OR VARYING FIELD CONDITIONS NOT REPORTED TO THIS
OFFICE PRIOR TO PERMITTING, CONSTRUCTION AND/OR MATERIAL
PROCUREMENT.

THESE PLANS, SPECIFICATIONS AND DETAILS ARE FOR THE EXPRESSED
USE OF THIS PROJECT ONLY. REPRODUCTION, RE-USE, COPYING OR
REVISIONS OF THIS INFORMATION OR USE ON ANY OTHER PROJECT
WITHOUT THE EXPRESSED WRITTEN APPROVAL OF FINAL DRAFT INC. IS
PROHIBITED.

ROOF VENTILATION:

THIS CALCULATION IS TO DETERMINE THE PROPER AMOUNT OF ATTIC
VENTILATION BASED ON CHAPTER R906.

* PROPER ATTIC VENTILATION CONSISTS OF A BALANCE BETWEEN AIR
INTAKE (AT YOUR EAVES, SOFFITS OR FACIAS) AND AIR EXHAUST (AT
OR NEAR YOUR ROOF RIDGE).

* AT LEAST 40 PERCENT AND NOT MORE THAN 50 PERCENT OF THE
REQUIRED VENTILATION AREA IS TO BE PROVIDED BY VENTILATORS
LOCATED IN THE UPPER PORTION OF THE ATTIC OR RAFTER SPACE.
UPPER VENTILATORS SHALL BE LOCATED NO MORE THAN 3 FEET
BELOW THE RIDGE OR THE HIGHEST POINT OF THE SPACE MEASURED
VERTICALLY, WITH THE BALANCE OF THE REQUIRED VENTILATION BEING
PROVIDED BY EAVE OR CORNICE VENTS.

* ALWAYS HAVE A BALANCED VENTILATION SYSTEM. IN NO CASE
SHOULD THE AMOUNT OF EXHAUST VENTILATION EXCEED THE AMOUNT OF
INTAKE VENTILATION.

* IF THESE REQUIREMENTS ARE MET, THE MINIMUM NET FREE VENTILATION
SHALL BE 1 SQUARE FOOT PER 300 SQUARE FEET OF VENTILATED
SPACE.

* IF THESE CONDITIONS CAN NOT BE MET THEN THE VENTILATION
REQUIREMENT SHALL INCREASE TO 1 PER 50.

BASED ON 1 PER 300 :
TOTAL UNDER ROOF 2,125 SQ. FT.
1,300 = 1,200 SQ. FT.

ROOF NOTES:

1. PREFABRICATED, PRE-ENGINEERED ROOF TRUSSES SHALL BE
SPACED AT 2'-0" O.C. UNLESS NOTED OTHERWISE.
2. ROOF PITCH SHALL BE 4:12.
3. ROOF OVERHANG PER PLAN.
4. FBC-2023 APPROVED ANCHORS CAPABLE OF MEETING UPLIFT
REQUIREMENTS AS PROVIDED BY THE TRUSS MANUFACTURER AT
EACH TRUSS TO PROVIDE A CONTINUOUS TRANSFER OF UPLIFT
LOADS FROM TRUSS TO FOUNDATION.
5. TRUSS MANUFACTURER SHALL SUBMIT PROFILES & PLANS PRIOR TO
FABRICATION, TO THE CONTRACTOR FOR APPROVAL. SAID PLANS
SHALL BEAR THE SEAL OF A REGISTERED FLORIDA ENGINEER.
6. ENGINEERED TRUSS MANUFACTURER DRAWINGS INDICATING
BEARING POINTS, GRAVITY LOADS, UPLIFT LOADS & REQUIRED
CONNECTORS SHALL BE REVIEWED & APPROVED PRIOR TO
CONSTRUCTION. ADDITIONAL FOOTINGS AND/OR CONNECTORS MAY
BE REQUIRED. ANY DISCREPANCIES OR QUESTIONS SHALL BE
DIRECTED TO THE BUILDER OR HIS AGENT BEFORE PROCEEDING!
7. PROVIDE (1) #6 IN VERTICAL CELL FILLED W/ 3,000 PSI CHATTIX
AT ALL GIRDER TRUSS BEARINGS.
8. ROOF PLAN IS FOR PICTORIAL REPRESENTATION OF PROPOSED
LAYOUT ONLY.
9. ALL PLUMBING STACKS & ROOF PENETRATIONS TO REAR & SIDE
ROOF.
10. PROVIDE VENTILATION OF ATTIC SPACE PER FBC-2023
11. THE UPLIFT, REACTIONS AND GIRDER LOCATIONS DESIGNATED ON
THIS PLAN ARE FOR DESIGN PURPOSES ONLY. FINAL UPLIFT
REACTION AND GIRDER LOCATION SHALL BE DETERMINED BY
TRUSS MFG. / TRUSS ENGINEER AND TAKE PRECEDENCE. ANY
DISCREPANCIES SHALL BE REPORTED TO THE ENGINEER OF
RECORD BEFORE PERMITTING MATERIAL PROCUREMENT. TRUSS
FABRICATION OR CONSTRUCTION, THE ENGINEER OF RECORD SHALL
REVIEW FINAL TRUSS PLANS AND PROFILES SEALED BY SPECIALTY
ENGINEER AND PROVIDE LETTER OF ACCEPTANCE BEFORE INITIAL
INSPECTION.

FINAL DRAFT
DRAWING • DESIGN
3424 53rd Avenue East, Bradenton FL 34203
office: 941-752-7574 fax: 941-752-3344
email: plans@finaldraftinc.com web: www.finaldraftinc.com

AID BD
American Institute
of Building Design

© COPYRIGHT NOTICE
THE FINAL DRAFT INC. HEREBY
RESERVES ITS COMMON LAW AND
OTHER COPYRIGHTS IN THESE
PLANS, IDEAS, DESIGNS, NOTATIONS,
TABLES AND ANY ELECTRONIC
DATA. THIS INFORMATION IS NOT
TO BE COPIED OR CHANGED IN
ANY MANNER, NOR IS IT TO BE
ASSIGNED TO ANY OTHER PARTY
WITHOUT FIRST OBTAINING THE
EXPRESSED WRITTEN PERMISSION
OF THE FINAL DRAFT INC.
VIOLATIONS WILL BE PROSECUTED
TO THE FULL EXTENT OF THE
LAW.

A NEW RESIDENCE FOR:
SIFUENTES
762 ST. JUDE DRIVE NORTH
LONGBOAT, FLORIDA 34228

BLDG PERMIT PLANS
FILE
Copy of Record

DRAWN: G.T.
DATE: 3/28/2024
REVISION: 1/27/2025
SCALE: AS SHOWN
JOB NO. 2K24042R5

SHEET
A7
© COPYRIGHT 2022

ELECTRICAL KEY	
DUPLEX OUTLET	SPLIT SWITCHED OUTLET
CEILING OUTLET	FLOOR OUTLET
GROUND FAULT OUTLET	WEATHER PROOF OUTLET
220V OUTLET	EXHAUST FAN
EXHAUST FAN / LIGHT	HEAT / LIGHT / EXHAUST FAN
LED DOME LIGHTS	VAPOR PROTECTED LIGHT
EYEBALL LIGHT	VANITY LIGHTS
WALL LIGHT	FLUORESCENT
CEILING LIGHT	SMOKE DETECTOR
FLOOD LIGHT	COMBINATION CARBON DETECTOR MONOXIDE & SMOKE
SINGLE SWITCH	3-WAY SWITCH
4-WAY SWITCH	DIMMER SWITCH
CABLE T.V. JACK	BUTTON
PHONE JACK	CHIMNEY
DISCONNECT SWITCH	ELECTRICAL PANEL
DIRECT WIRE	ELECTRIC METER
UNION BOX FOR CEILING FAN	
CEILING FAN	CEILING FAN W/ LIGHT

CLIENT, BUILDER AND SUBCONTRACTORS SHALL REVIEW ENTIRE PLANS, CHECKING ALL DIMENSIONS, BEARING HEIGHTS, BEAM SIZES, WINDOW SIZES, ETC. IF THERE ARE ANY DISCREPANCIES OR QUESTIONS, NOTIFY THE BUILDER OR HIS AGENT IMMEDIATELY BEFORE PROCEEDING!

FINAL DRAFT WILL NOT ACCEPT ANY BACK CHARGES AND IS NOT RESPONSIBLE FOR ANY ERRORS, OMISSIONS OR CUSTOM CHANGES MISSED AND NOT REPORTED TO THIS OFFICE PRIOR TO PERMITTING, CONSTRUCTION AND/OR MATERIAL PROCUREMENT.

THESE PLANS, SPECIFICATIONS AND DETAILS ARE FOR THE EXPRESSED USE OF THIS PROJECT ONLY. REPRODUCTION, RE-USE, COPYING OR REVISING OF THIS INFORMATION OR USE ON ANY OTHER PROJECT WITHOUT THE EXPRESSED WRITTEN APPROVAL OF FINAL DRAFT INC. IS PROHIBITED.

THESE PLANS ARE SCHEMATIC IN NATURE & ARE PROVIDED AS A GUIDELINE TO THE ELECTRICAL REQUIREMENTS OF THE CURRENT N.E.C. & ALL APPLICABLE CODES. CODES SHALL GOVERN & SUPERSEDE ANY DISCREPANCIES. SEE SPECIFICATION SHEET FOR FURTHER INFORMATION.


FINAL DRAFT
DRAFTING • DESIGN

3424 53rd Avenue East, Bradenton FL 34203
office: 941-752-7574 fax: 941-752-3344
email: plans@finaldraftinc.com web: www.finaldraftinc.com

AID BD
American Institute
of Building Design

© COPYRIGHT NOTICE

THE FINAL DRAFT INC. HEREBY RESERVES ITS COMMON LAW AND OTHER COPYRIGHTS IN THESE PLANS, IDEAS, DESIGNS, NOTATIONS, TABLES AND ANY ELECTRONIC DATA. THIS INFORMATION IS NOT TO BE COPIED OR CHANGED IN ANY MANNER, NOR IS IT TO BE ASSIGNED TO ANY OTHER PARTY WITHOUT FIRST OBTAINING THE EXPRESSED WRITTEN PERMISSION OF THE FINAL DRAFT INC. VIOLATIONS WILL BE PROSECUTED TO THE FULL EXTENT OF THE LAW.

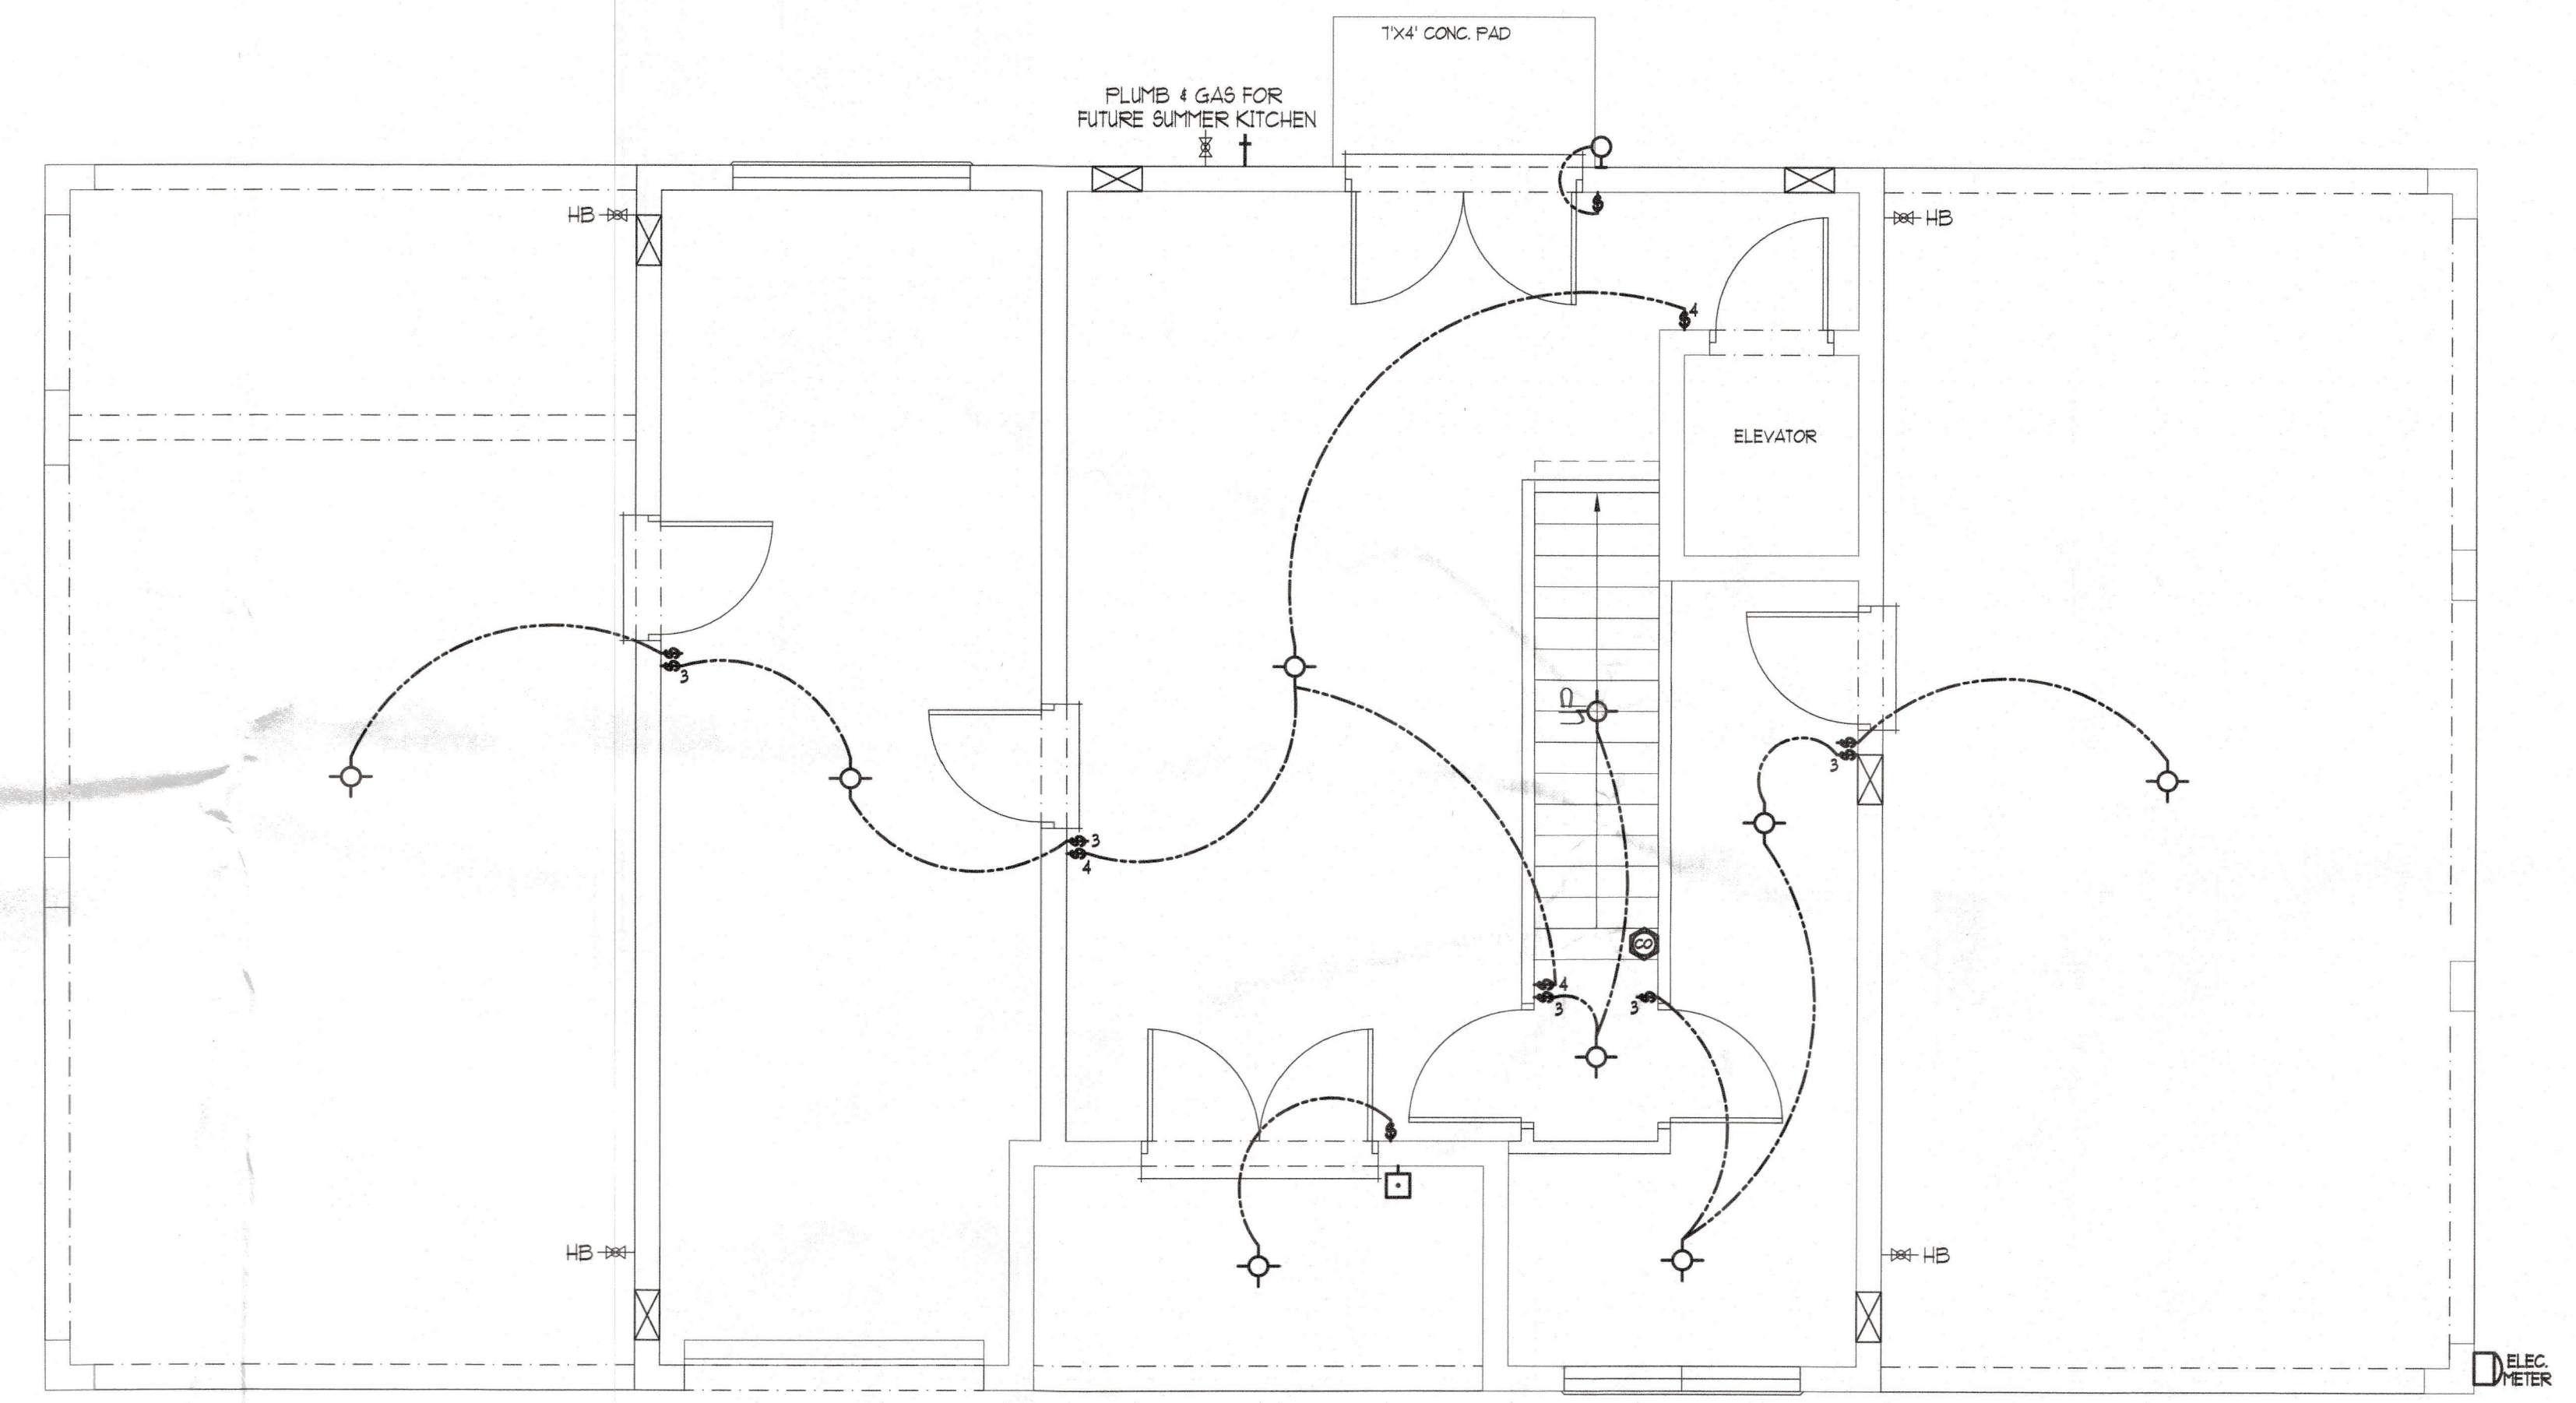


NOTES:

1. ALL PLUMBING, MECHANICAL, AND ELECTRICAL EQUIPMENT TO BE ABOVE THE DESIGN FLOOD ELEVATION OF 9.01' NAVD THE BASE FLOOR ELEVATION IS 8.01' NAVD

ELECTRICAL NOTES:

1. ALL ELECTRICAL SYSTEMS TO MEET 2020 N.E.C. & CURRENT BUILDING CODE DESIGNED AND INSTALLED BY A STATE OF FLORIDA LICENSED PROFESSIONAL

THIS ITEM HAS BEEN ELECTRONICALLY SIGNED AND SEALED BY PIERRE M. VALLES P.E. USING A DIGITAL SIGNATURE AND DATE PRINTED COPIES OF THIS DOCUMENT ARE NOT CONSIDERED SIGNED AND SEALED AND THE SIGNATURE MUST BE VERIFIED ON ANY ELECTRONIC COPIES.

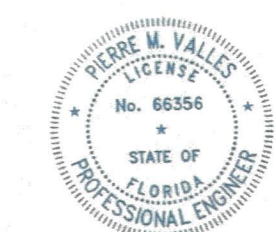

Digitally signed by
Pierre M Valles
Date:
2025.01.28
07:57:31
-05'00'

PIERRE M VALLES, P.E. #66356
5470 E BUSCH BLVD STE 202
TEMPLE TERRACE, FL. 33617
TEL (813) 506-1431
Pierremvallesad@gmail.com

A NEW RESIDENCE FOR:

SIFUENTES

762 ST. JUDE DRIVE NORTH
LONGBOAT, FLORIDA 34228

B.D.G PERMIT PLANS
FILE
Copy of Record

DRAWN:	G.T.
DATE:	3/28/2024
REVISION:	1/27/2025
SCALE:	AS SHOWN
JOB. NO.	2K24042R5

SHEET E1

© COPYRIGHT 2022

ELECTRICAL KEY	
	DUPLEX OUTLET
	CEILING OUTLET
	GROUND FAULT OUTLET
	220v OUTLET
	EXHAUST FAN / LIGHT
	LED DOME LIGHTS
	EYEBALL LIGHT
	WALL LIGHT
	CEILING LIGHT
	FLOOD LIGHT
	SINGLE SWITCH
	4-WAY SWITCH
	CABLE T.V. JACK
	PHONE JACK
	DISCONNECT SWITCH
	DIRECT WIRE
	JUNCTION BOX FOR CEILING FAN
	CEILING FAN
	SPLIT SWITCHED OUTLET
	FLOOR OUTLET
	WEATHER PROOF OUTLET
	EXHAUST FAN
	HEAT / LIGHT & EXHAUST FAN
	VAPOR PROTECTED LIGHT
	VANITY LIGHTS
	FLUORESCENT
	SMOKE DETECTOR
	COMBINATION CARBON DETECTOR MONOXIDE & SMOKE
	3-WAY SWITCH
	DIMMER SWITCH
	BUTTON
	CHIMES
	ELECTRICAL PANEL
	ELECTRIC METER

CLIENT, BUILDER AND SUBCONTRACTORS SHALL REVIEW ENTIRE PLANS, CHECKING ALL DIMENSIONS, BEARING HEIGHTS, BEAM SIZES, WINDOW SIZES, ETC. IF THERE ARE ANY DISCREPANCIES OR QUESTIONS, NOTIFY THE BUILDER OR HIS AGENT IMMEDIATELY BEFORE PROCEEDING!

FINAL DRAFT WILL NOT ACCEPT ANY BACK CHARGES AND IS NOT RESPONSIBLE FOR ANY ERRORS, OMISSIONS OR CUSTOM CHANGES MISSED AND NOT REPORTED TO THIS OFFICE PRIOR TO PERMITTING, CONSTRUCTION AND/OR MATERIAL PROCUREMENT.

THESE PLANS, SPECIFICATIONS AND DETAILS ARE FOR THE EXPRESSED USE OF THIS PROJECT ONLY. REPRODUCTION, RE-USE, COPYING OR REVISING OF THIS INFORMATION OR USE ON ANY OTHER PROJECT WITHOUT THE EXPRESSED WRITTEN APPROVAL OF FINAL DRAFT INC. IS PROHIBITED.

THESE PLANS ARE SCHEMATIC IN NATURE & ARE PROVIDED AS A GUIDELINE TO THE ELECTRICAL REQUIREMENTS OF THE CURRENT NEC. & ALL APPLICABLE CODES. CODES SHALL GOVERN & SUPERSEDE ANY DISCREPANCIES. SEE SPECIFICATION SHEET FOR FURTHER INFORMATION.


FINAL DRAFT
DRAFTING • DESIGN

3424 53rd Avenue East, Bradenton FL 34203
office: 941-752-7574 • fax: 941-752-3344
email: plans@finaldraftinc.com • web: www.finaldraftinc.com

AID BD
American Institute
of Building Design

© COPYRIGHT NOTICE

THE FINAL DRAFT INC. HEREBY RESERVES ITS COMMON LAW AND OTHER COPYRIGHTS IN THESE PLANS, IDEAS, DESIGNS, NOTATIONS, TABLES AND ANY ELECTRONIC DATA. THIS INFORMATION IS NOT TO BE COPIED OR CHANGED IN ANY MANNER, NOR IS IT TO BE ASSIGNED TO ANY OTHER PARTY WITHOUT FIRST OBTAINING THE EXPRESSED WRITTEN PERMISSION OF THE FINAL DRAFT INC. VIOLATIONS WILL BE PROSECUTED TO THE FULL EXTENT OF THE LAW.

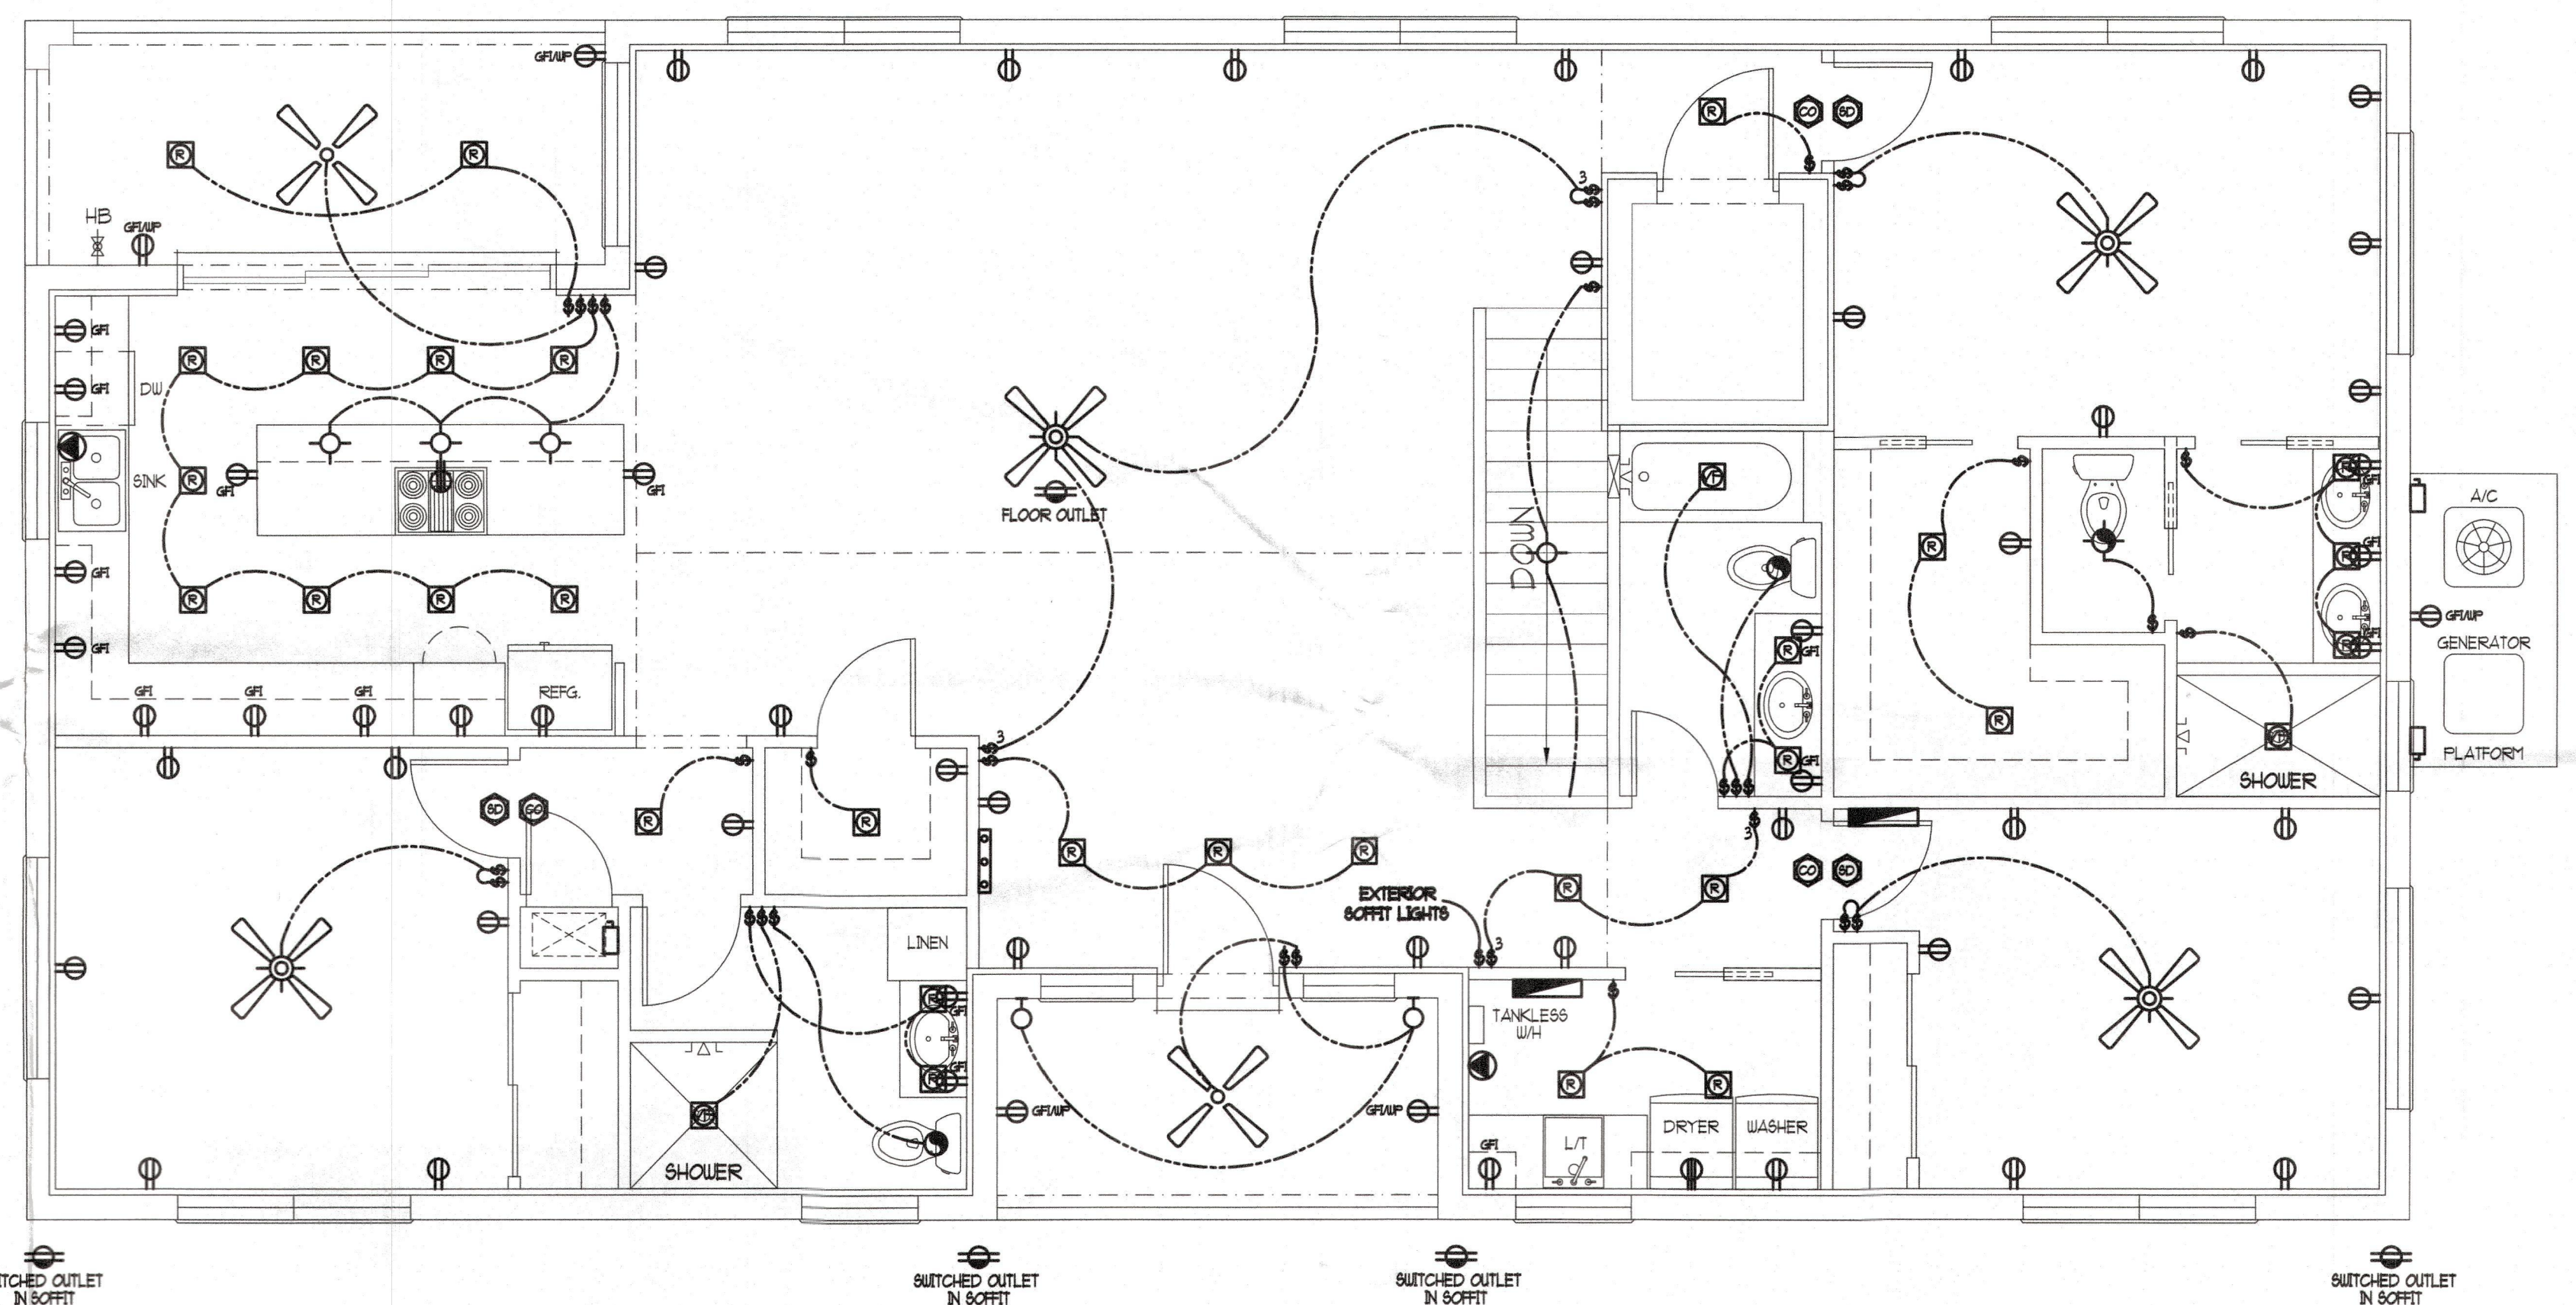


NOTES:

1. ALL PLUMBING, MECHANICAL, AND ELECTRICAL EQUIPMENT TO BE ABOVE THE DESIGN FLOOD ELEVATION OF 9.0' NAVD. THE BASE FLOOR ELEVATION IS 8.0' NAVD.

ELECTRICAL NOTES:

1. ALL ELECTRICAL SYSTEMS TO MEET 2020 NEC & CURRENT BUILDING CODE DESIGNED AND INSTALLED BY A STATE OF FLORIDA LICENSED PROFESSIONAL.

THIS ITEM HAS BEEN ELECTRONICALLY SIGNED AND SEALED BY PIERRE M. VALLES P.E. USING A DIGITAL SIGNATURE AND DATE. PRINTED COPIES OF THIS DOCUMENT ARE NOT CONSIDERED SIGNED AND SEALED AND THE SIGNATURE MUST BE VERIFIED ON ANY ELECTRONIC COPIES.

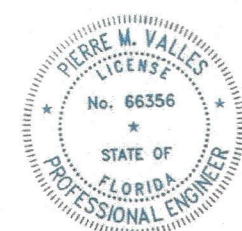

Digitally signed by
Pierre M Valles
Date: 2025.01.28 07:57:50 -05'00'

PIERRE M VALLES, P.E. #66356
5470 E BUSCH BLVD STE 202
TEMPLE TERRACE, FL 33617
TEL (813) 506-1431
Pierremvallesadg@gmail.com


RECEIVED
FEB 11 AM
TOWN OF LONG BEACH
Planning, Zoning & Building

A NEW RESIDENCE FOR:
SIFUENTES
762 ST. JUDE DRIVE NORTH
LONGBOAT, FLORIDA 34228

BLDG PERMIT PLANS
FILE
Copy of Record


DRAWN:	G.T.
DATE:	3/28/2024
REVISION:	1/27/2025
SCALE:	AS SHOWN
JOB NO.	2K24042R5

SHEET
E2
© COPYRIGHT 2022

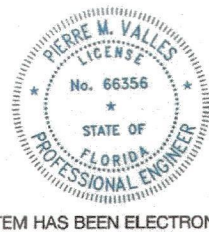


Digitally signed
by Pierre M Valles
Date: 2025.01.28
07:58:15 -05'00'

- NOTES:
1. SHEATHING SHALL BE PROVIDED BETWEEN MAIN ROOF TRUSSES AND VALLEY SET TRUSSES. -OPTION- PROVIDE 2x4 BLOCKING W/ (2) 10d TOENAILS EACH END, AND BOTH EDGES OF SHEATHING NAILED @ 6" O.C.
 2. THIS DETAIL APPLIES TO PRIMARY ROOF PLANES.
 3. SHEATHING EXTENDING A MINIMUM OF ONE FOOT PAST VALLEY JOINT. SHEATHING TO BE NAILED @ 6" O.C. W/ 8d NAILS AT VALLEY JOINT.

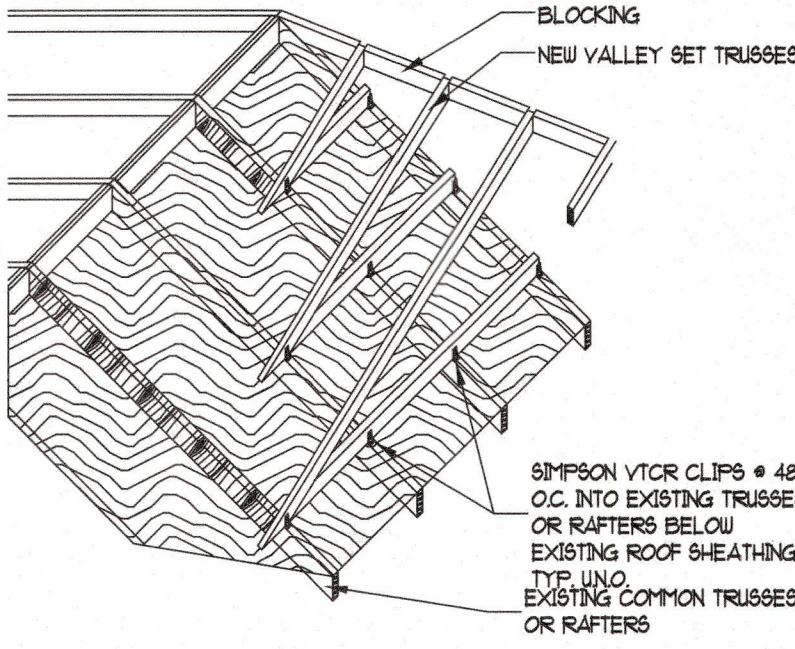


VALLEY TRUSS DETAIL NTS 3

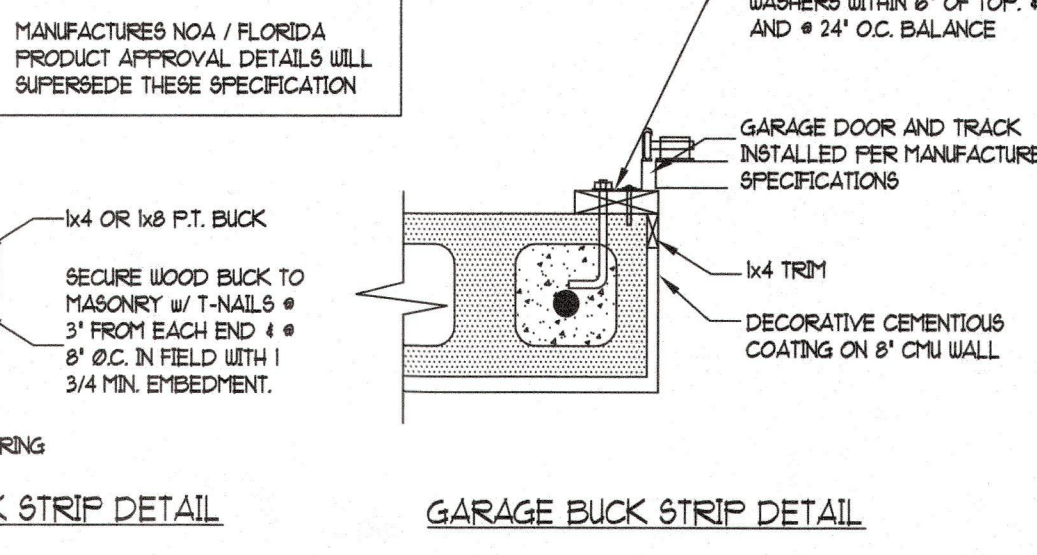


ALTERNATE BUCK STRIP ATTACHMENT NOTES:

1. IF A MULTIPLE BUCK IS REQUIRED THE ADDITIONAL LUMBER, UP TO AND INCLUDING 1-1/2" IN THICKNESS, SHALL BE NAILED AT 12" O.C. WITH 10d NAILS, (8d ACCEPTABLE FOR 1x6).
2. WHEN ADDITIONAL LAYERS ARE NEEDED, IT IS ADVISED THAT A BUCK INSPECTION SHALL BE PASSED PRIOR TO ADDING ADDITIONAL LAYERS WITHOUT MASONRY SCREWS.
3. ANY BUCK STRIP GREATER THAN OR EQUAL TO 6" WILL NOT BE ALLOWED, ANY SPACE BETWEEN WINDOW/DOOR AND MASONRY SHALL BE FILLED AND CONSTRUCTED PER MIXED CONSTRUCTION DETAIL WITH A MIN OF (1) 5/8" x 6" ANCHOR BOLTS INTO SLAB AND CONCRETE ABOVE.
4. 5/8" x 6" TITEN HD'S, ARE ACCEPTABLE SUBSTITUTIONS FOR ANCHOR BOLTS IN THIS SPECIFIC SITUATION.

FILLED CELL DETAIL NTS 5

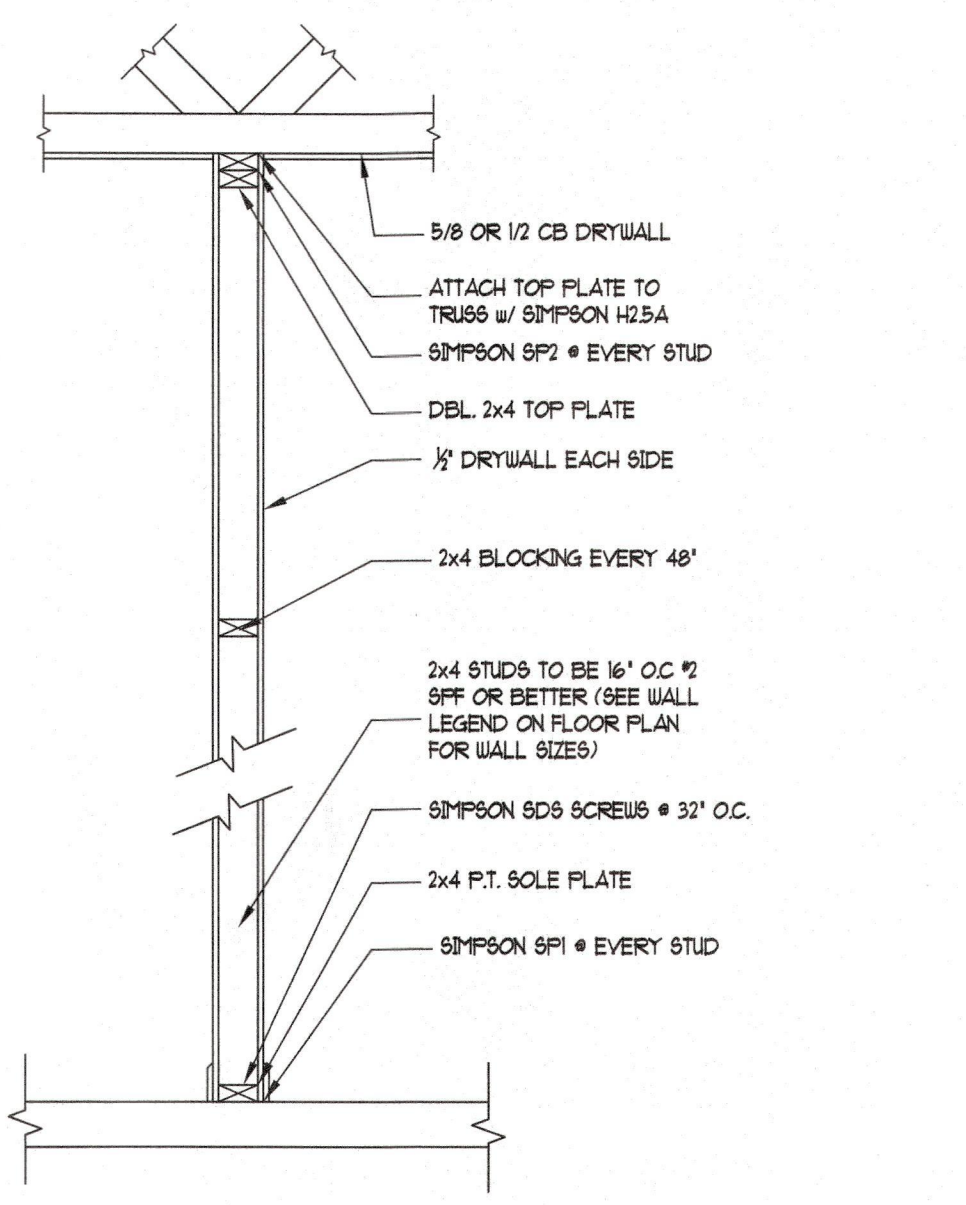

CMU BUCKING DETAIL NTS 2

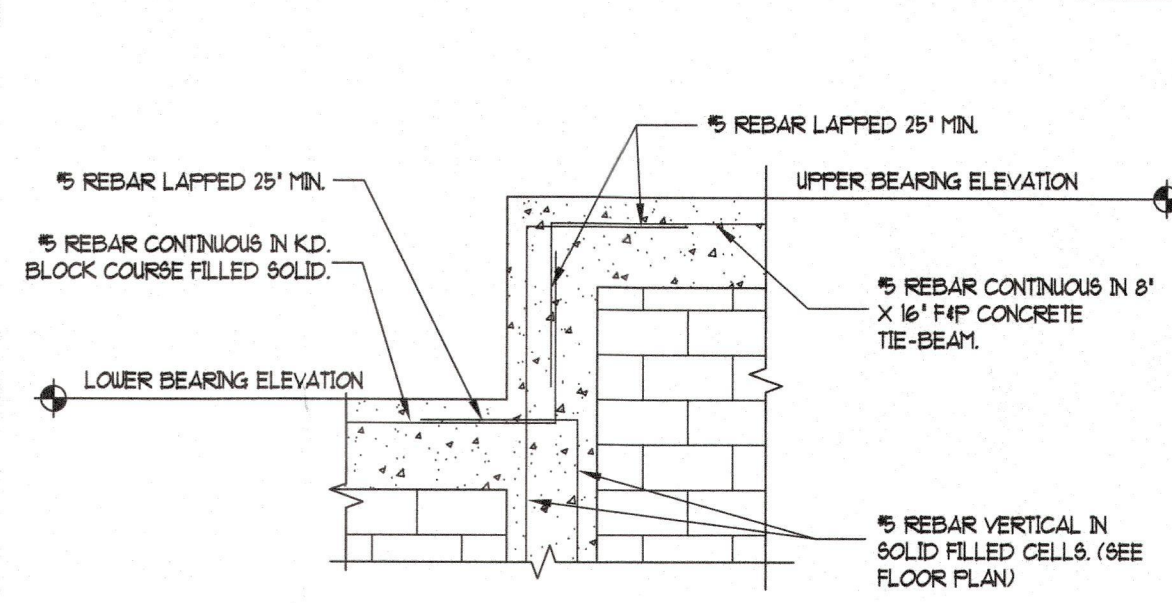

TIE BEAM ELEVATION CHANGE NTS 1

PIERRE M VALLES, P.E. #66356
5470 E BUSCH BLVD STE 202
TEMPLE TERRACE, FL 33617
TEL (813) 506-1431
Pierremvallesad@gmail.com

Structural Components Only

RECEIVED
FEB 13 2025
TOWN OF LONGBOAT
Planning, Zoning & Building

FINAL DRAFT
DRAFTING • DESIGN
3424 53rd Avenue East, Bradenton FL 34203
office: 941-752-7574 fax: 941-752-3344
email: plans@finaldraftinc.com web: www.finaldraftinc.com

AID BD
American Institute
of Building Design


© COPYRIGHT NOTICE
THE FINAL DRAFT INC. HEREBY RESERVES ITS COMMON LAW AND OTHER COPYRIGHTS IN THESE PLANS, IDEAS, DESIGNS, NOTATIONS, TABLES AND ANY ELECTRONIC DATA. THIS INFORMATION IS NOT TO BE COPIED OR CHANGED IN ANY MANNER, NOR IS IT TO BE ASSIGNED TO ANY OTHER PARTY WITHOUT FIRST OBTAINING THE EXPRESSED WRITTEN PERMISSION OF THE FINAL DRAFT INC. VIOLATIONS WILL BE PROSECUTED TO THE FULL EXTENT OF THE LAW.

A NEW RESIDENCE FOR:
SIFUENTES
762 ST. JUDE DRIVE NORTH
LONGBOAT, FLORIDA 34228


BLDG PERMIT PLANS
FILE
Copy of Record

DRAWN: G.T.
DATE: 3/28/2024
REVISION: 1/27/2025
SCALE: AS SHOWN
JOB NO. 2K24042R5

SHEET
S1
© COPYRIGHT 2022

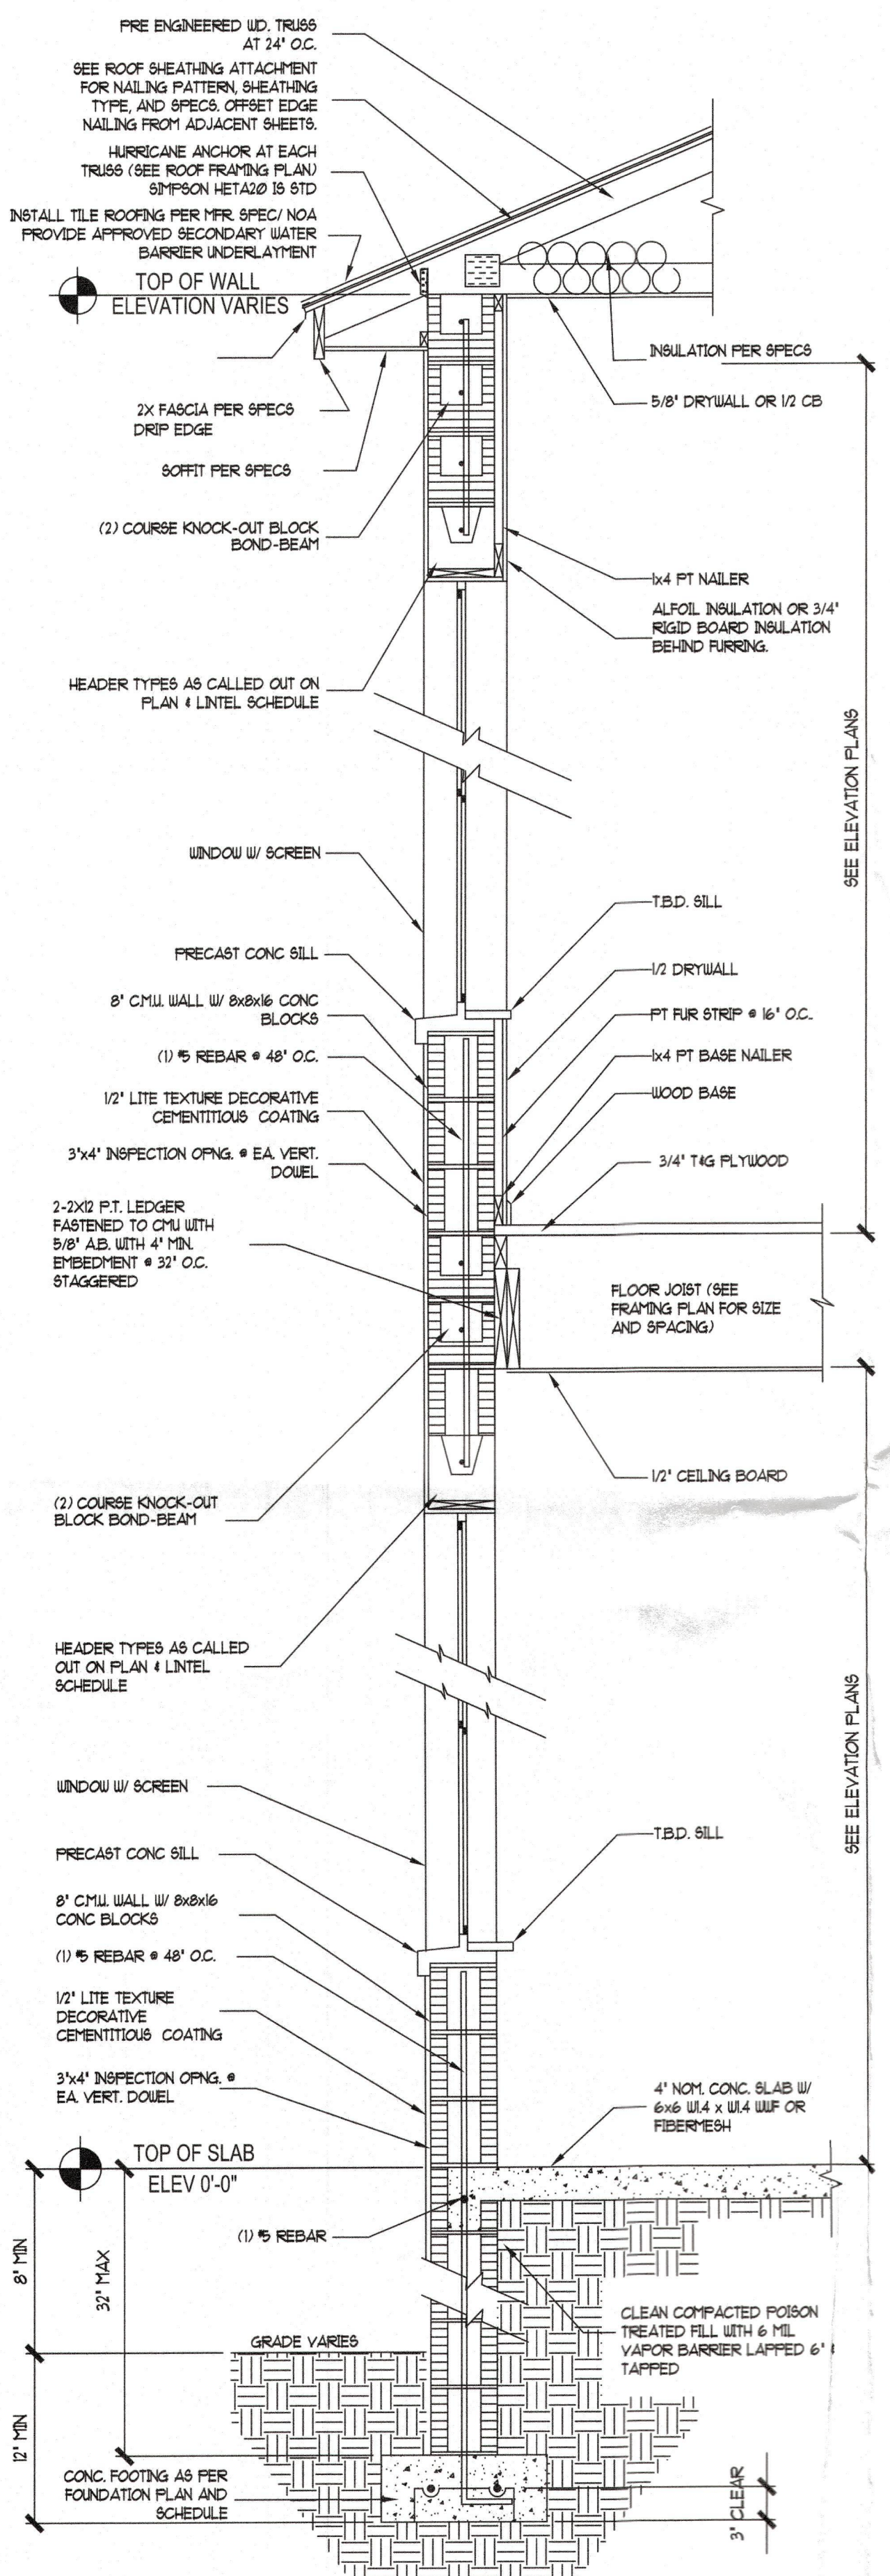

DETAILS NTS 8

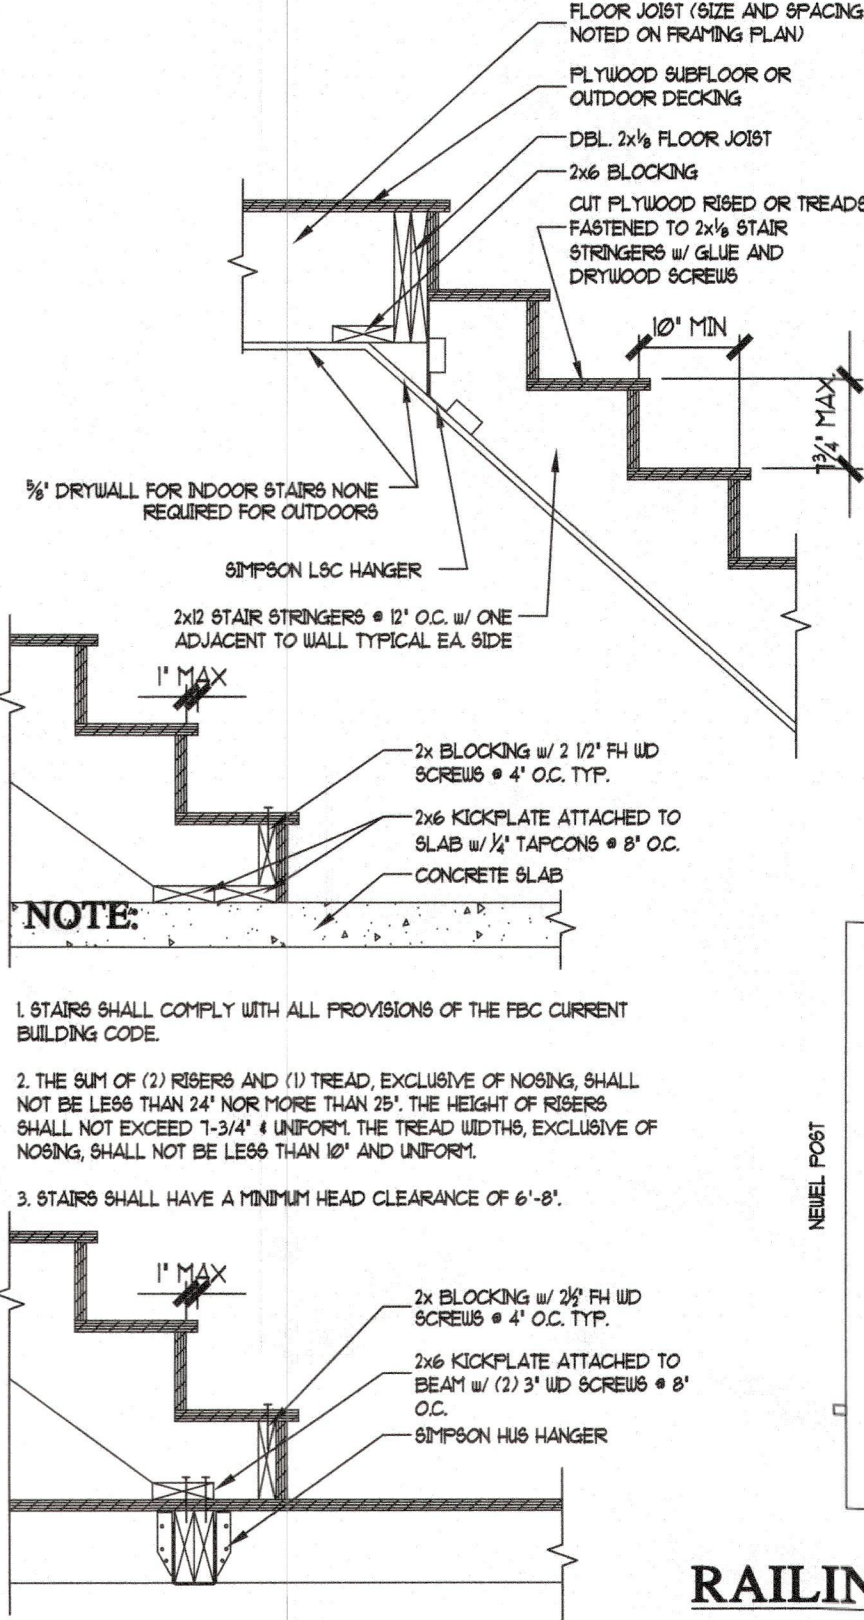


STAIR DETAIL SCALE: NTS

RAILING DETAIL SCALE: NTS


RAILING DETAIL SCALE: NTS


STAIRWAY / RAILING DETAIL NTS 7

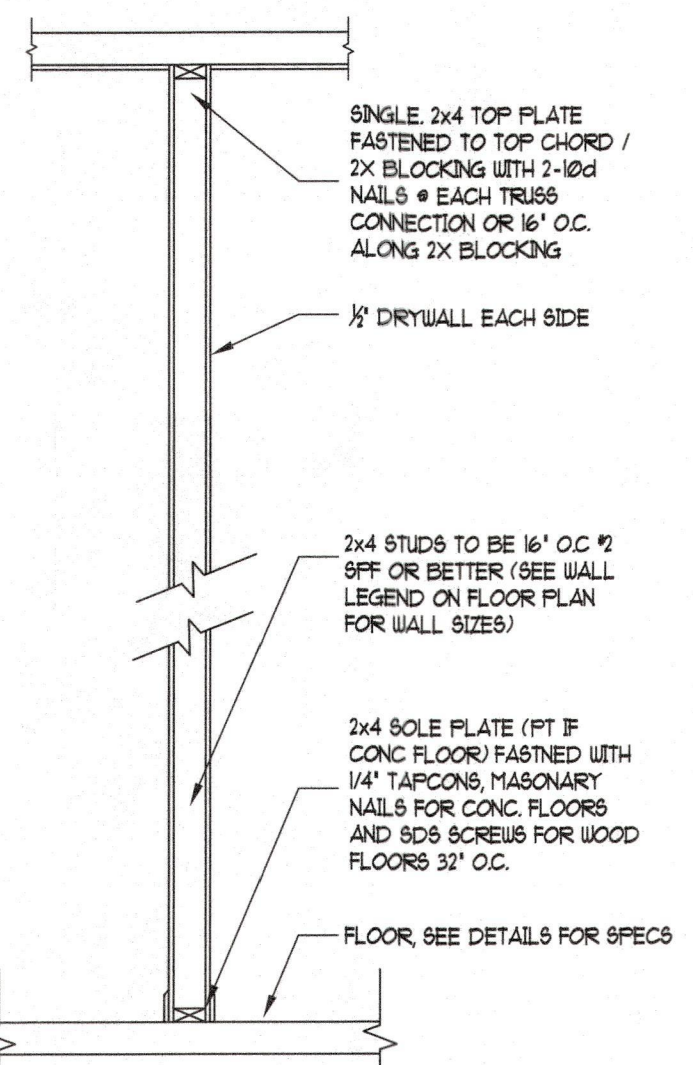

INTERIOR WALL DETAIL NTS 6

INTERIOR BRG. WALL DETAIL NTS 4

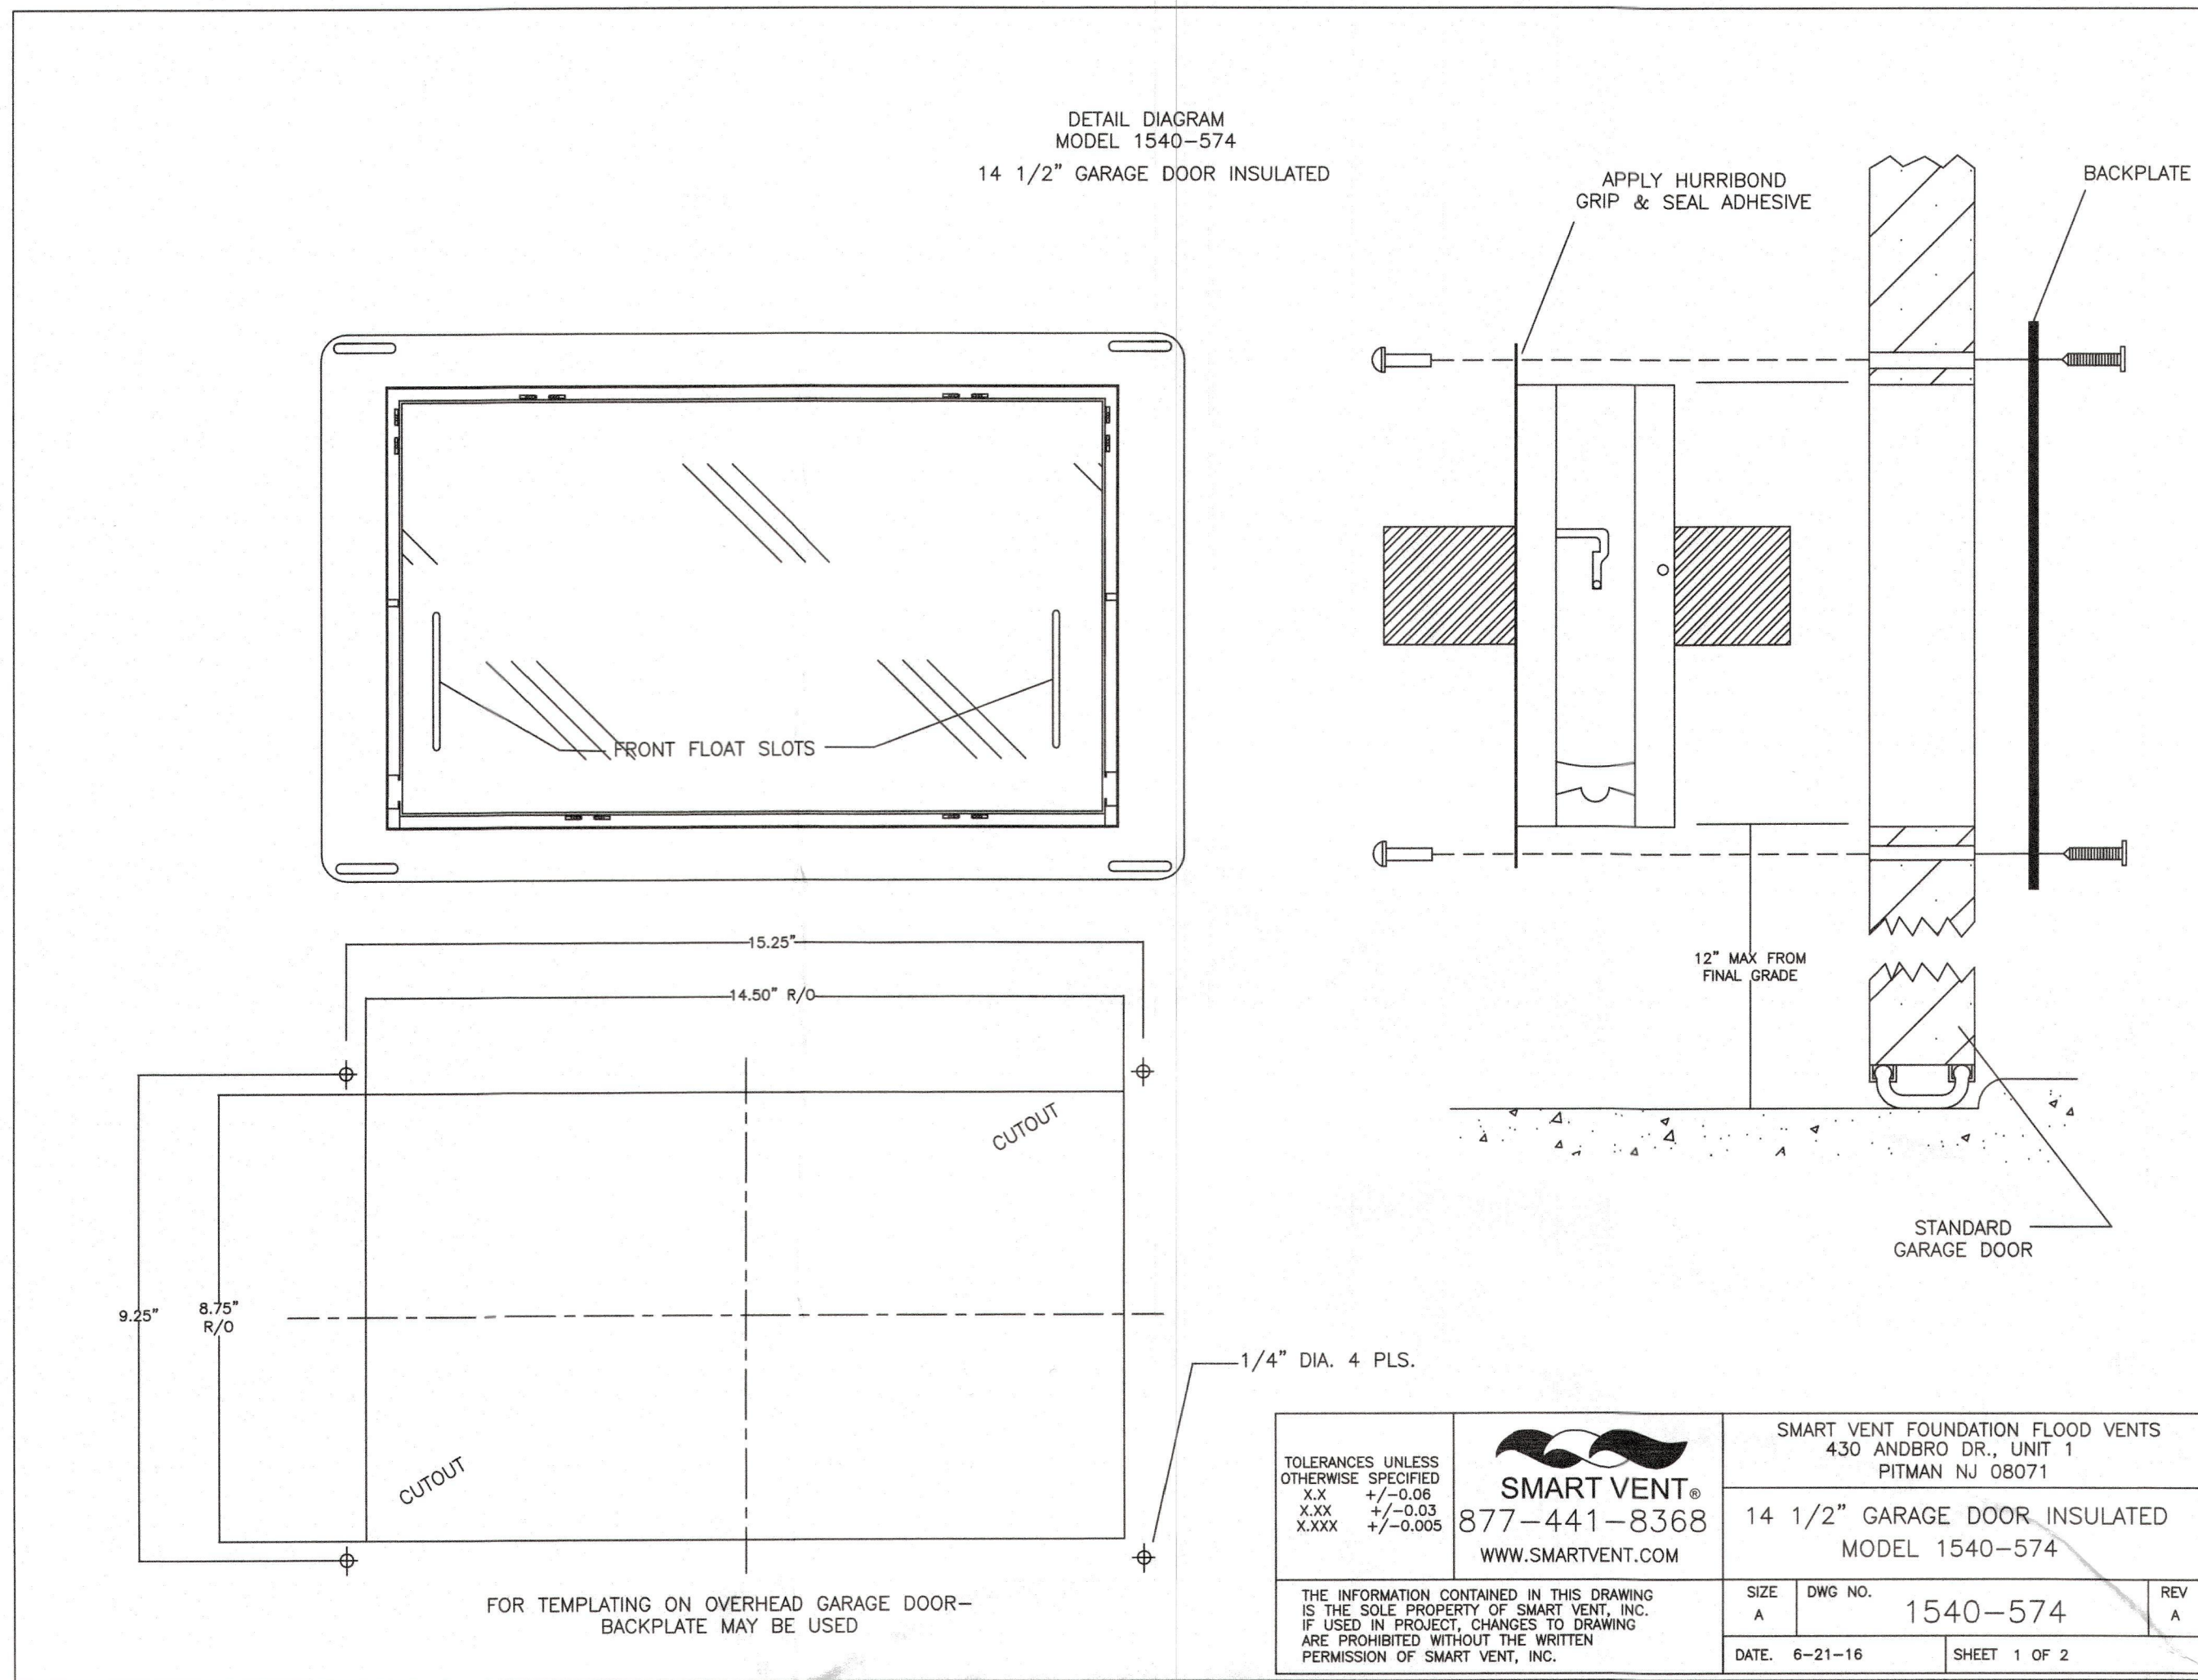

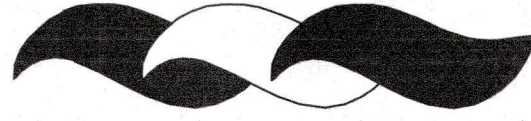
Smart VENT
877- 441- 8368
www.smartvent.com


INSTALLATION INSTRUCTIONS
& DETAILS
MODEL 1540-574
14 1/2" GARAGE DOOR INSULATED
REV. 6-21-16

INSTALLATION INSTRUCTIONS
(SEE DIAGRAM ON BACK PAGE 1 OF 2)

- FOR EACH VENT CUT A CLEAN, SQUARE, AND LEVEL 14 1/2"x8.75" OPENING IN THE DOOR PANEL. ENSURE THAT THE BOTTOM OF THE OPENING IS NO MORE THAN 12" ABOVE THE FINAL GRADE (DRIVEWAY). THE INSIDE BACKPLATE CAN ALSO BE USED AS A TEMPLATE.
- REMOVE THE VENT DOOR FROM VENT FRAME. (TURN UPSIDE DOWN, ROTATE BOTTOM OF DOOR OUTWARD AND SLIDE OUT OF FRAME SLOTS)
- POSITION THE VENT FRAME BY HAND IN THE OPENING SO THAT IT IS SQUARE AND LEVEL. TRANSFER THE 4 MOUNTING HOLES. REMOVE THE VENT FROM THE OPENING AND DRILL (4) 1/4" HOLES THROUGH THE ENTIRE DOOR. ENSURE THAT THESE HOLES ARE SQUARE SO THE VENT FRAME AND BACKPLATE LINE UP.
- CLEAN ANY AND ALL LOOSE OR SHARP METAL BURRS FROM THE DOOR PANEL. THE FRONT VENT FRAME MUST SIT FLUSH TO THE DOOR PANEL.
- INSERT THE VENT FRAME INTO OH DOOR PANEL WITH SERIAL NUMBER LABEL ON THE BOTTOM. INSTALL BACKPLATE OVER INSIDE OF DOOR FRAME. CHECK ALIGNMENT OF PRE-DRILLED HOLES IN VENT FRAME, DOOR AND BACKPLATE. MAKE SURE FRAME SITS LEVEL AND FRONT FLANGE IS FLUSH WITH THE FRONT OF OH DOOR PANEL. APPLY HURRIBOND GRIP & SEAL OR EQUIVALENT ADHESIVE BEHIND VENT FRONT FRAME FLANGE TO SEAL VENT FRAME TO FACE OF DOOR PANEL. SEE DIAGRAM.
- SECURE WITH 4 STAINLESS STEEL SEX NUTS AND BOLTS THROUGH DOOR TO BACKPLATE WITH FEMALE SECTION ON OUTSIDE. IF OVERHEAD DOOR THICKNESS IS TOO THIN, USE THE SELF-LOCKING NUTS AND WASHERS IN LIEU OF THE SEX NUTS AND BOLTS.
- INSERT THE DOOR BACK INTO THE VENT FRAME. CHECK THAT THE VENT DOOR IS LATCHED ON BOTH SIDES. TO OPEN THE VENT INSERT TWO CREDIT CARDS INTO THE FRONT FLOAT SLOTS AS SHOWN IN THE DIAGRAM.
- VENT DOOR SHOULD NOT OPEN WHEN OH DOOR OPENS. VENT DOOR ONLY OPENS WHEN IN CONTACT WITH FLOOD WATER AND OH DOOR IS FULLY CLOSED.

DETAIL SPECIFICATIONS:
MATERIAL: STAINLESS-STEEL
OPERATION: AUTOMATIC NON-POWERED ACTIVATION AND OPERATION

INSTALLATION:
SECURED W/ 4 STAINLESS STEEL BINDING BARRELS
USE 2 1/2" BOLD AND LOCKING NUT WHERE
BINDING BARREL NUT (SNB'S) CAN NOT BE USED.
HYDROSTATIC RELIEF: 200 Sq Ft per Vent
REQUIREMENTS: MINIMUM OF 2 VENTS PER ENCLOSED AREA
MOUNTED ON DIFFERENT WALLS
COLORS: WHITE (STANDARD)
STAINLESS STEEL, WHEAT, GRAY, AND BLACK (AVAILABLE)

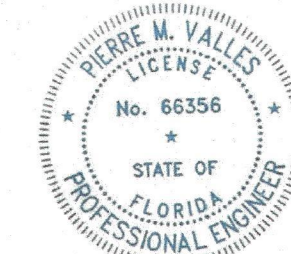

THIS ITEM HAS BEEN ELECTRONICALLY
SIGNED AND SEALED BY PIERRE M. VALLES
P.E. USING A DIGITAL SIGNATURE AND DATE
PRINTED COPIES OF THIS DOCUMENT ARE
NOT CONSIDERED SIGNED AND SEALED AND
THE SIGNATURE MUST BE VERIFIED ON ANY
ELECTRONIC COPIES.

MEETS THE REQUIREMENTS FOR ENGINEERED OPENINGS AS SET FORTH BY:
FEMA, NFIP, ICC, & ASCE
SUPPORTIVE DOCUMENTS, TB 1-08, 44CFR 60.3(C)(5), ASCE 24-14
ICC EVALUATION # ESR-2074

SHEET 2 OF 2


Digitally
signed by
Pierre M Valles
Date:
2025.01.28
07:58:37 -05'00'

FL5822-R8

SMART VENT 1540-574 INSULATED SOLID, GARAGE DOOR

NTS

2

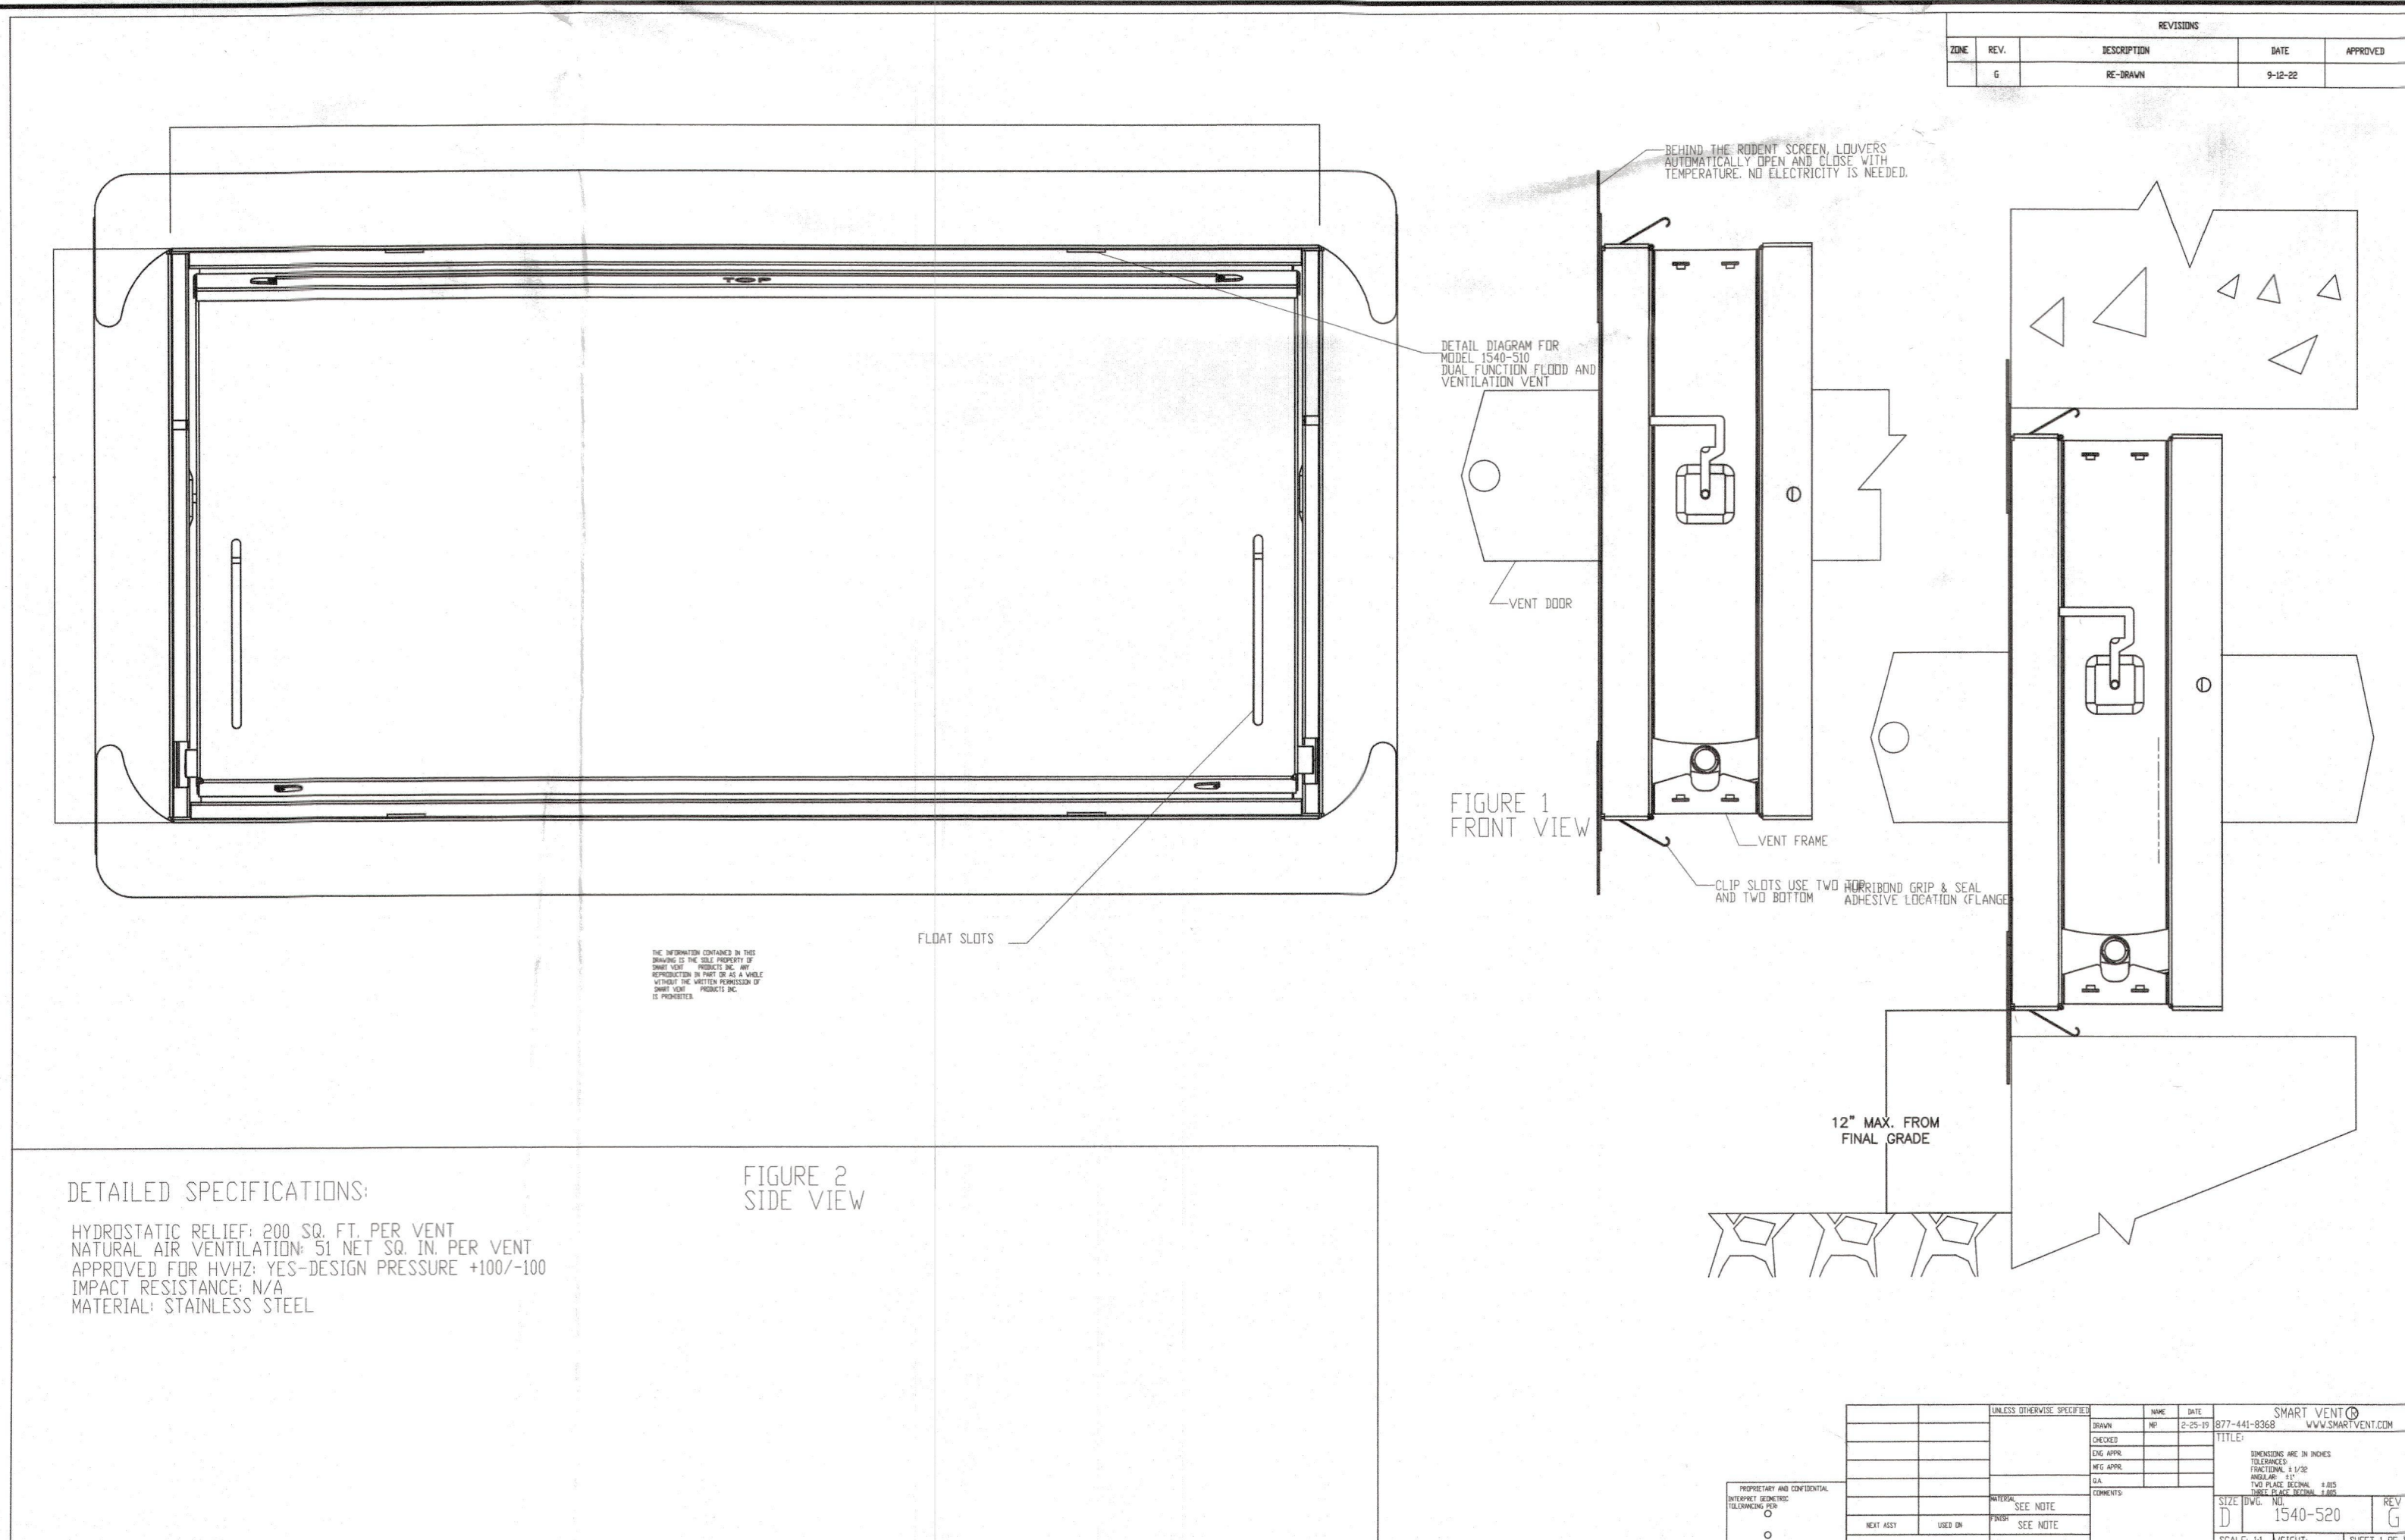


DETAILED SPECIFICATIONS:
HYDROSTATIC RELIEF: 200 SQ. FT. PER VENT
NATURAL AIR VENTILATION* 51 NET SQ. IN. PER VENT
APPROVED FOR HVHZ: YES-DESIGN PRESSURE +100/-100
IMPACT RESISTANCE: N/A
MATERIAL: STAINLESS-STEEL

FIGURE 2
SIDE VIEW

FIGURE 1
FRONT VIEW

FL5822-R8

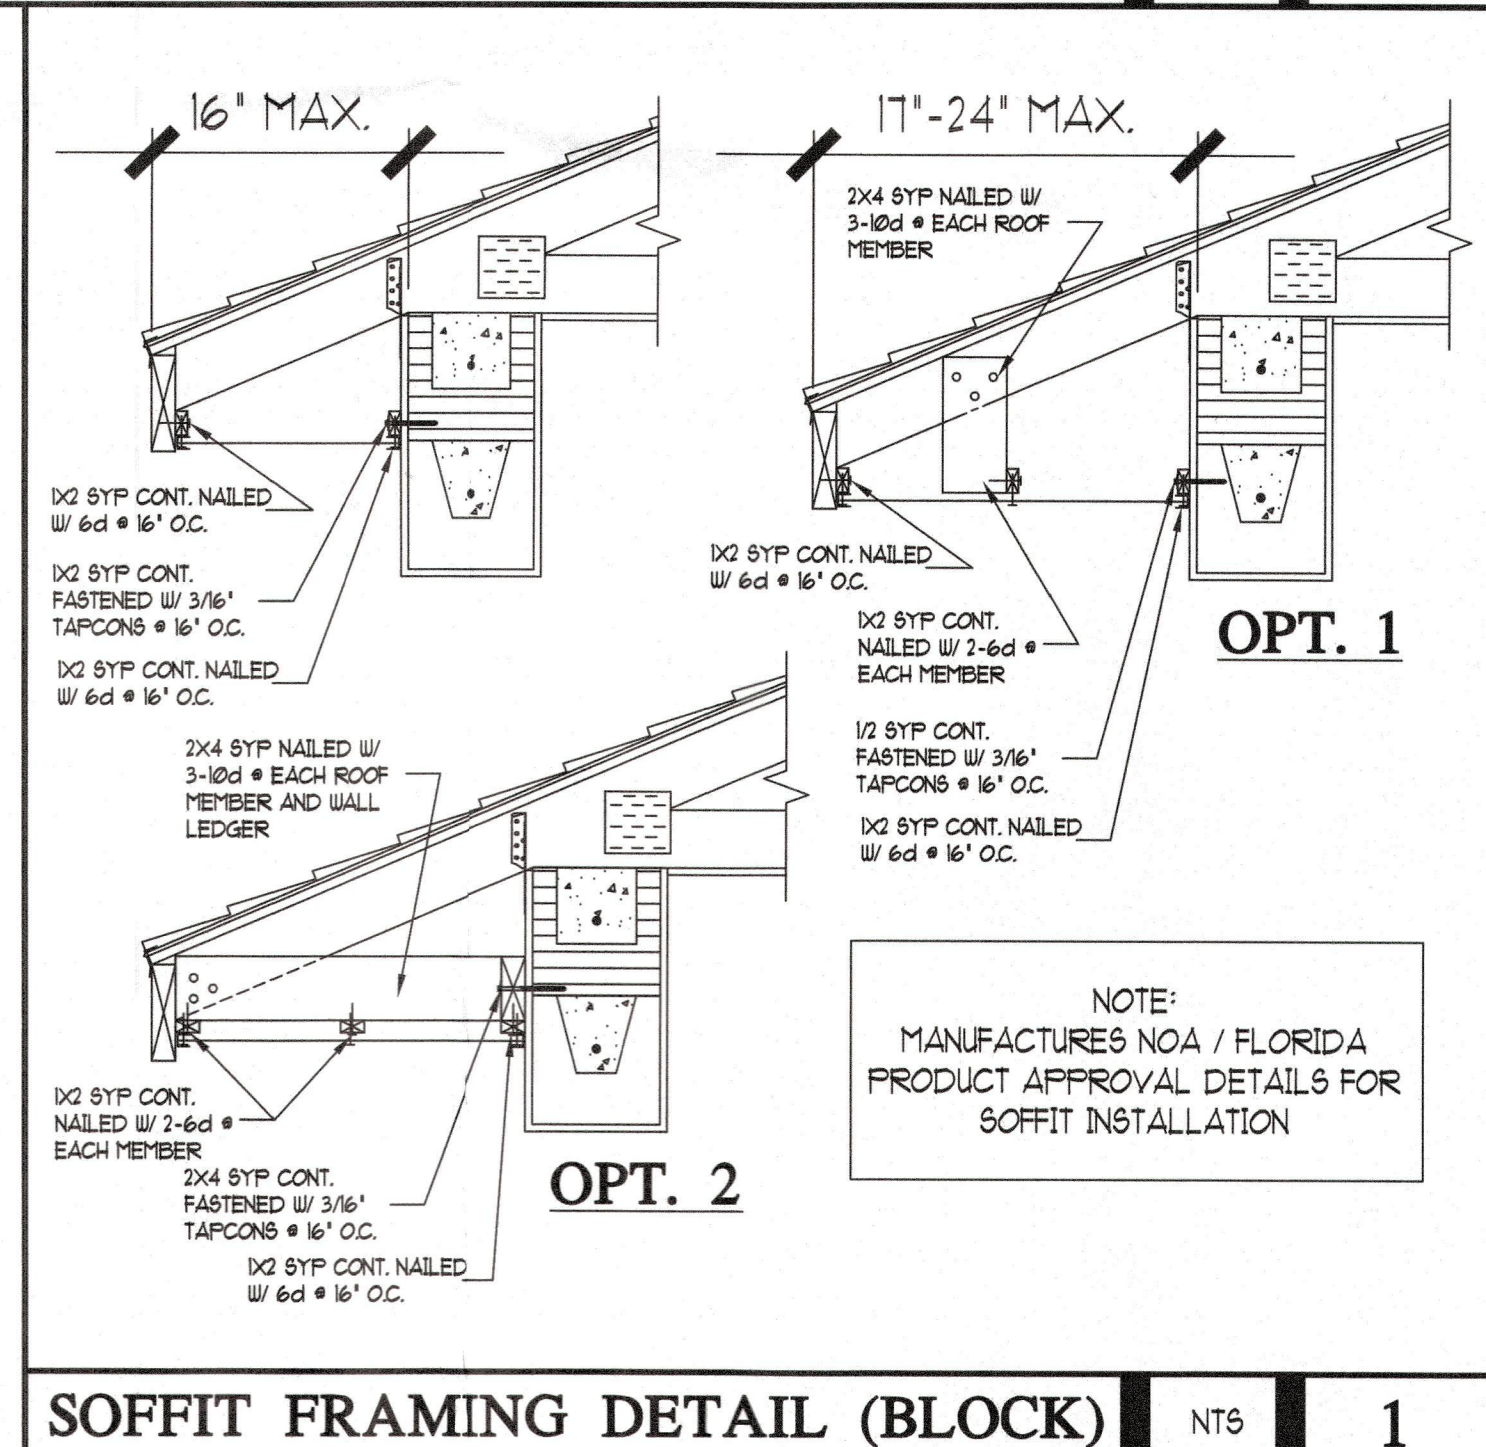

SOFFIT FRAMING DETAIL (BLOCK)

NTS

1

PIERRE M VALLES, P.E. #66356
5470 E BUSCH BLVD STE 202
TEMPLE TERRACE, FL. 33617
TEL (813) 506-1431
Pierremvallesadg@gmail.com

Structural Components Only

RECEIVED
FEB 13 2025
TOWN OF LONG BEACH
Planning & Zoning


SMART VENT 1540-520 INSULATED SOLID, GARAGE WALL

NTS

3

FINAL DRAFT

DRAFTING • DESIGN

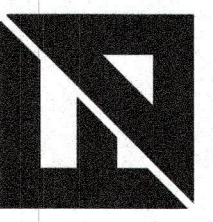

3424 53rd Avenue East, Bradenton FL 34203
office: 941-752-7574 • fax: 941-752-3344
email: plans@finaldraftinc.com • web: www.finaldraftinc.com



American Institute
of Building Design

© COPYRIGHT NOTICE
THE FINAL DRAFT INC. HEREBY
RESERVES ITS COMMON LAW AND
OTHER COPYRIGHTS IN THESE
PLANS, IDEAS, DESIGNS, NOTATIONS,
TABLES AND ANY ELECTRONIC
DATA. THIS INFORMATION IS NOT
TO BE COPIED OR CHANGED IN
ANY MANNER, NOR IS IT TO BE
ASSIGNED TO ANY OTHER PARTY
WITHOUT FIRST OBTAINING THE
EXPRESSED WRITTEN PERMISSION
OF THE FINAL DRAFT INC.
VIOLATIONS WILL BE PROSECUTED
TO THE FULL EXTENT OF THE
LAW.

A NEW RESIDENCE FOR:

SIFUENTES

762 ST. JUDE DRIVE NORTH
LONGBOAT, FLORIDA 34228

BLDG PERMIT PLANS
FILE
Copy of Record

DRAWN: G.T.

DATE: 3/28/2024

REVISION: 1/27/2025

SCALE: AS SHOWN

JOB NO. 2K24042R5

SHEET
S2

© COPYRIGHT 2022