




FRANCISCO RESIDENCE

629 KINGFISHER LANE , LONGBOAT KEY, FL 34228


DRAWING LIST

ARCHITECTURAL		STRUCTURAL		MECHANICAL	
A0.00	COVER SHEET	S1.0	FOUNDATION PLAN		
A0.10	SITE PLAN	S1.1	FOUNDATION DETAILS		
A1.00	GROUND FLOOR/ FOUNDATION PLAN	S2.0	GROUND STRUCTURAL FLOOR PLAN		
A1.10	FIRST FLOOR PLAN	S2.1	FIRST STRUCTURAL FLOOR PLAN		
A1.20	SECOND FLOOR PLAN	S2.2	SECOND STRUCTURAL FLOOR PLAN		
A1.30	ROOF PLAN	S3.0	FIRST FLOOR FRAMING PLAN		
A1.40	FIRST FLOOR REFLECTED CEILING PLAN	S3.1	SECOND FLOOR FRAMING PLAN		
A1.41	SECOND FLOOR REFLECTED CEILING PLAN	S3.2	ROOF FRAMING PLAN		
A1.50	FIRST FLOOR ELECTRICAL PLAN	S4.0	STRUCTURAL GENERAL NOTES		
A1.60	SECOND FLOOR ELECTRICAL PLAN	S4.1	STRUCTURAL DETAILS		
A2.00	EXTERIOR ELEVATIONS	S4.2	STRUCTURAL DETAILS		
A2.10	EXTERIOR ELEVATIONS	S4.3	STRUCTURAL DETAILS		
A3.00	BUILDING SECTION	S4.4	STRUCTURAL DETAILS		
A3.10	BUILDING SECTION	S4.5	STRUCTURAL DETAILS		
A3.20	BUILDING SECTION	S4.6	STRUCTURAL DETAILS		
A3.30	BUILDING SECTION				
A3.40	WALL SECTIONS				
A3.50	WALL SECTIONS				
A3.60	WALL SECTIONS				
A5.00	MISCELLANEOUS DETAILS				
A5.10	DOOR & WINDOW DETAILS				
A5.20	STAIR PLAN AND DETAILS				
A6.00	ROOM FINISH & WINDOW SCHEDULES				
A6.10	DOOR SCHEDULES				

VICINITY MAP

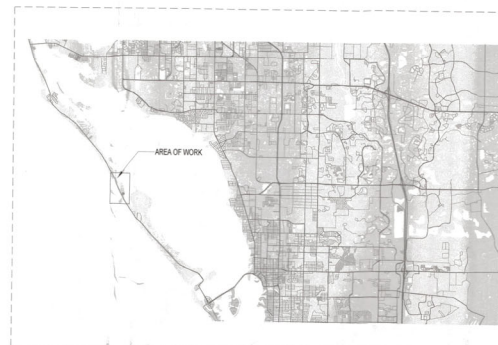

LOCATION MAP

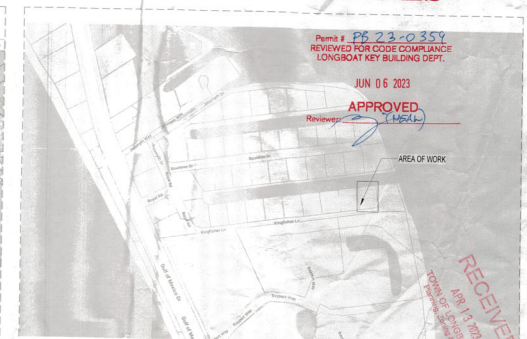

PROJECT TEAM

ARCHITECT
DSDG ARCHITECTS LLC
1348 FRUITVILLE ROAD
SUITE 204
SARASOTA, FLORIDA 34236
(941) 955-5645

GENERAL CONTRACTOR
VOIGT BROTHERS CONSTRUCTION
2015 ROSE ST
SARASOTA, FL 34239
(941) 926-6038

MEP ENGINEER
ESC LLC
1348 FRUITVILLE ROAD
SUITE 203
SARASOTA, FL 34236
(941) 957-1100

STRUCTURAL ENGINEER
YOUNG & HEDRICK ENGINEERING, LLC
6771 PROFESSIONAL PKWY W SUITE 201
LAKEWOOD RANCH, FL 34240
941-306-1225

BLDG. PERMIT PLANS
FILE COPY OF RECORD

NPDES

03/28/23

REVISIONS
No. Date
1 03/28/23
2 03/28/23
1348 FRUITVILLE ROAD, SUITE 204
SARASOTA, FLORIDA 34236
Tel: (941) 955-5645
Fax: (941) 955-7554
www.dsga.com
AIA 0005951

DSDG ARCHITECTS
ARCHITECTURE
PLANNING
INTERIOR DESIGN
CONSTRUCTION MANAGEMENT

DSDG

NPDES

629 KINGFISHER LN, LONGBOAT KEY FL. 34228

FRANCISCO RESIDENCE
629 KINGFISHER LN, LONGBOAT KEY FL. 34228

CONSTRUCTION DOCUMENTS



COVER SHEET

PROJECT: XXX
DRAWN BY: MCA
CHECKED BY: MES
DATE: 03/28/23

SHEET NO.
A0.00

BLDG. PERMIT PLANS
FILE COPY OF RECORD

- 1) TOPOGRAPHIC SURVEY IS REQUIRED FOR SLOPES LESS THAN 1 ACRE IN AREA OR FOR SUBDIVISIONS PLATTED BEFORE 1960. SMO, HOWEVER, SURFACE ELEVATIONS MUST BE PROVIDED TO DETERMINE IF THE SITE IS A SUBJECT PARCEL.
- 2) VERTICAL RISE TO BE 1" VERTICAL IN 6" HORIZONTAL DISTANCE WITHIN 5 FEET (5) OF ANY PROPERTY LINE.
- 3) ALL ON-SITE DRAINAGE SHALL BE DIRECTED BY SWALES OR OTHER SYSTEMS TO ON-OFF SITE DRAINAGE FACILITY.
- 4) THE DISCHARGE OF STORM WATER FROM THE PARCEL SHALL DRAIN TO A STREET, DRAINAGE GREENS OR AN OFF-SITE DRAINAGE FACILITY, WITHOUT ADVERSELY AFFECTING THE PROPER DRAINAGE OF ADJOINING PARCELS OF LAND.
- 5) SITE DRAINAGE MUST BE CONSISTENT WITH SWALLOWED STORMWATER MANAGEMENT PLAN.
- 6) SITE RUNOFF MAY BE DIRECTED TO THE REAR OF THE LOT IF AN APPROVED DRAINAGE GREENS OR OTHER ESTABLISHED PUBLIC OR PRIVATE DRAINAGE FACILITY IS AVAILABLE.
- 7) SWALE SLOPES WILL BE A MINIMUM OF 0.2% LONGITUDINAL SLOPE.
- 8) ALL REQUIRED SWALES OR OTHER SYSTEMS MUST BE IN PLACE PRIOR TO COMMENCEMENT OF CONSTRUCTION.
- 9) DOWNSLOPES SHALL BE AT LEAST 4" FROM PROPERTY LINE AND DIRECTED AWAY FROM ADJACENT PROPERTY, DRAINING TOWARDS SWALES.
- 10) GENERAL CONTRACTOR TO SUBMIT LANDSCAPE PLAN PRIOR TO CERTIFICATE OF OCCUPANCY, THAT MEETS ALL APPLICABLE CODE REQUIREMENTS.
- 11) LANDSCAPE DESIGN SHALL HAVE ANY TREES LOCATED IN DRAINAGE SWALES.
- 12) ALL PORTABLE TOILETS AND CHANGERS WILL BE STAGED ON PRIVATE PROPERTY AND NOT IN THE RIGHT OF WAY.
- 13) IF PARKING ON PUBLIC STREET IS NECESSARY ALL VEHICLES WILL BE PARKED ON ONE SIDE OF THE ROAD WITH TRAFFIC.
- 14) ALL WORK SHALL COMPLY WITH BEST MANAGEMENT PRACTICES (BMP) FOR CONSTRUCTION SITE EROSION CONTROL, OF STORM WATER RUN OFF AND SHALL COMPLY WITH THE NATIONAL POLLUTANT DISCHARGE PREVENTION ACT (NPDES) AND THE CLEAN WATER ACT SYSTEM RULES.

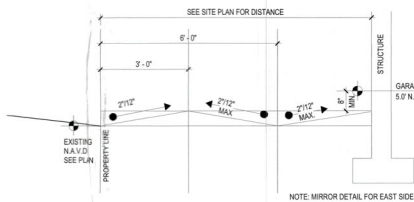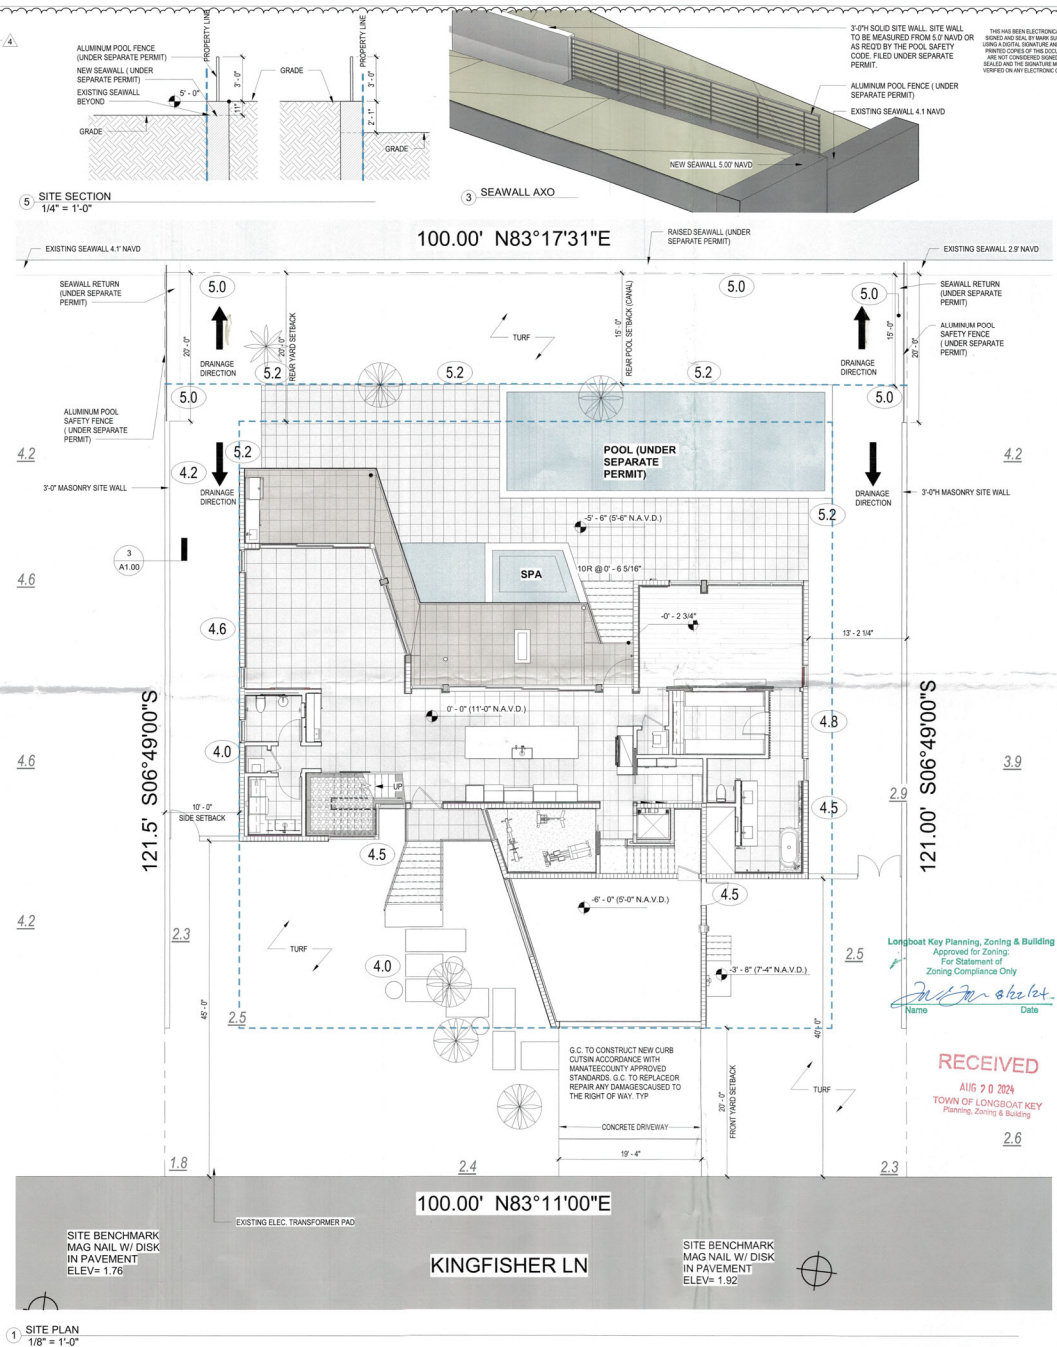[illegible]

FRANCISCO RESIDENCE

629 KINGFISHER LN. LONGBOAT KEY FL. 34228

SITE PLAN

CONSTRUCTION DOCUMENTS

PROJECT: XXXX
DRAWN BY: MCA
CHECKED BY: MES
DATE: 05/26/23

DS

DS

APPLICANT

DSOG ARCHITECTS

ARCHITECTURE

PLANNING

INTERIOR DESIGN

CONSTRUCTION MANAGEMENT

AA 0003661

www.dsoag.com

1345 FRUITVILLE ROAD, SUITE 204
SARASOTA, FLORIDA 34236

PH (941) 555-9445
FAX (941) 555-9446
P (941) 555-9447

AA 0003661

www.dsoag.com

No. Date

1 9/19/2023

2 10/10/2023

3 5/20/2024

4 8-18-24

AA 0003661

www.dsoag.com

1345 FRUITVILLE ROAD, SUITE 204
SARASOTA, FLORIDA 34236

PH (941) 555-9445
FAX (941) 555-9446
P (941) 555-9447

AA 0003661

www.dsoag.com

No. Date

1 9/19/2023

2 10/10/20

GENERAL NOTES

- 1.) ALL DIMENSIONS ARE TAKEN FROM EDGE OF STUDS, OR EDGE OF CONCRETE BLOCK.
- 2.) GENERAL CONTRACTOR SHALL VERIFY ALL DIMENSIONS AND CONDITIONS PRIOR TO COMMENCEMENT OF WORK. REPORT ANY DISCREPANCIES TO THE ARCHITECT BEFORE PROCEEDING WITH ANY WORK.
- 3.) ALL DOORS SHALL BE 4" FROM ADJACENT WALL UNLESS OTHERWISE NOTED. ALL OTHER DOORS ARE DIMENSIONED TO CENTERLINE.
- 4.) WINDOWS ARE DIMENSIONED TO CENTERLINE.
- 5.) WINDOWS LABELED AS EGRESS SHALL MEET FBC-R210 REQUIREMENTS.
- 6.) ALL AC UNITS TO BE ELEVATED ABOVE BASE FLOOD ELEVATION & SECURED TO EQUIPMENT PLATFORM W/ STAINLESS STEEL STRAPS AND (1) 1/4" TAPCON EACH SIDE MAINTAIN 12" MIN. CLEAR SPACE AROUND EACH AC UNIT TYP.
- 7.) TEMPERED GLASS IN ALL HAZARDOUS LOCATIONS SHALL MEET FBC-R SECTION R308.4.
- 8.) ALL SHOWER PAN LINERS SHALL HAVE A 1/4" PER FOOT MINIMUM SLOPE TO DRAIN.
- 9.) ALL CEMENTITIOUS BD. OR TILED WALL LOCATIONS TO BE 12" CEMENT BD. EQUAL TO DUROCK NEXTGEN BY US GYP. UNLESS OTHERWISE NOTED.
- 10.) EXTERIOR CEMENTITIOUS COATING SHALL COMPLY WITH FBC-R SECTIONS 703.6 THROUGH 703.6.5.
- 11.) AIR BARRIER SHALL BE CONTINUOUS FOR ALL ASSEMBLIES THAT ARE THE THERMAL ENVELOPE FOR THE BUILDING PER FBC-R402.4.1.1.
- 12.) ALL DIMENSIONS ARE TAKEN FROM EDGE OUT STUDS, OR EDGE OF CONCRETE BLOCK.
- 13.) CONTRACTOR SHALL VERIFY ALL DIMENSIONS AND CONDITIONS PRIOR TO COMMENCEMENT OF WORK. REPORT ANY DISCREPANCIES TO THE ARCHITECT BEFORE PROCEEDING WITH ANY WORK.
- 14.) G.C. TO COORDINATE ALL HOSE BIB HEIGHTS AND LOCATIONS WITH LANDSCAPE DWGS & OWNER.
- 15.) HABITABLE ROOMS SHALL BE SEPARATED FROM GARAGE BY NOT LESS THAN 5/8" TYPE "X" DRYWALL.
- 16.) G.C. TO COORDINATE ALL CLEAR SPACE REQUIREMENT TO ACCOMMODATE ALL MEP, GENERATOR & POOL EQUIPMENT AS REQ'D.
- 17.) ALL NEW CONSTRUCTION REQUIRED TO PASS THE BLOWER DOOR TEST PER 2017 ENERGY CONSERVATION CODE R402.4

NOTE:
POOL EQUIPMENT UNDER
SEPARATE PERMIT BY OTHERS

WALL LEGEND

- PARTITION WALL - 5" (U.N.O.)
5/8" GYP. BD. ON EACH SIDE OF 2X6 WID. STUDS @ 16" O.C.
- PARTITION WALL - 5" (U.N.O.)
5/8" GYP. BD. ON EACH SIDE OF 2X6 WID. STUDS @ 16" O.C.
W/ SOUND ATTENUATION BATT INSULATION BETWEEN STUDS
- CMU WALL - 8" (U.N.O.)
INTERIOR SIDE TO BE PAINTED SMOOTH FINISH 8" CMU WALL
EXTERIOR SIDE TO BE CEMENTITIOUS COATED CMU (U.N.O.)
- CMU WALL - 8" (U.N.O.)
5/8" GYP. BD. OVER 1X2 P.T. FURRING STRIPS OVER 3/4" RIGID INSULATION OVER 8" CMU WALL
EXTERIOR SIDE TO BE CEMENTITIOUS COATED (U.N.O.)
- CONCRETE WALL OR COLUMN - 8" (U.N.O.)
INTERIOR SIDE TO BE PAINTED SCRATCH COAT
EXTERIOR SIDE TO BE CEMENTITIOUS COATED
- CONCRETE WALL OR COLUMN - 8" (U.N.O.)
5/8" GYP. BD. OVER 1X2 P.T. FURRING STRIPS OVER 3/4" RIGID INSULATION OVER 8" CONCRETE WALL
EXTERIOR SIDE TO BE CEMENTITIOUS COATED CMU (U.N.O.)
- PARTITION WALL BELOW DESIGN FLOOD - 8" (U.N.O.)
1/2" AQUA-TOUGH GYPSUM PANELS ON EACH SIDE OF 6" METAL STUDS @ 16" O.C.

NOTE: ALL EXTERIOR STUD WALLS TO BE SHEATHED W/ EXTERIOR GRADE PLYWOOD.

PREMIUM GRADE CASEWORK

EXTENTS OF TABBY STUCCO EXTERIOR FINISH

FLOOD VENT SCHEDULE

ROOM NO.	ROOM NAME	Area	Vent Area Required	Vent Area Provided	Flood Vent Type
001	GARAGE	439 SF	600 SQ IN	600 SQ IN FV-1	
002	STAIR	71 SF	200 SQ IN	400 SQ IN FV-1	
003	EQUIPMENT/STORAGE	348 SF	400 SQ IN	400 SQ IN FV-1	

NOTE:


ALL NEW CONSTRUCTION SHALL BE REQUIRED TO PASS THE BLOWER DOOR TEST PER 2017 ENERGY CONSERVATION CODE R402.4. BE ANNUAL FLOW THRU OPENINGS MAY CREATE SOME ISSUES WHILE PERFORMING THE TEST.

TYPE FV-1: CERTIFIED 200 SQ. FT. FLOOD VENT, TRIM & SLEEVE BY SMART VENT. PROVIDING SOLID INSULATED FACE VENT #1540-620 TRIM & SLEEVE #1540-531-12.

2. SMART VENT
1 1/2" = 1'-0"


1. GROUND FLOOR/FOUNDATION PLAN
1/4" = 1'-0"

© 2023 DSDG ARCHITECTS. DO NOT SCALE DRAWING. TO THE BEST OF MY KNOWLEDGE, SAID PLANS AND SPECIFICATIONS COMPLY WITH THE APPLICABLE MINIMUM BUILDING CODES AND THE APPLICABLE MINIMUM FIRE SAFETY STANDARDS AS DETERMINED IN ACCORDANCE WITH CHAPTERS 563 AND 633, LAW OF FLORIDA.

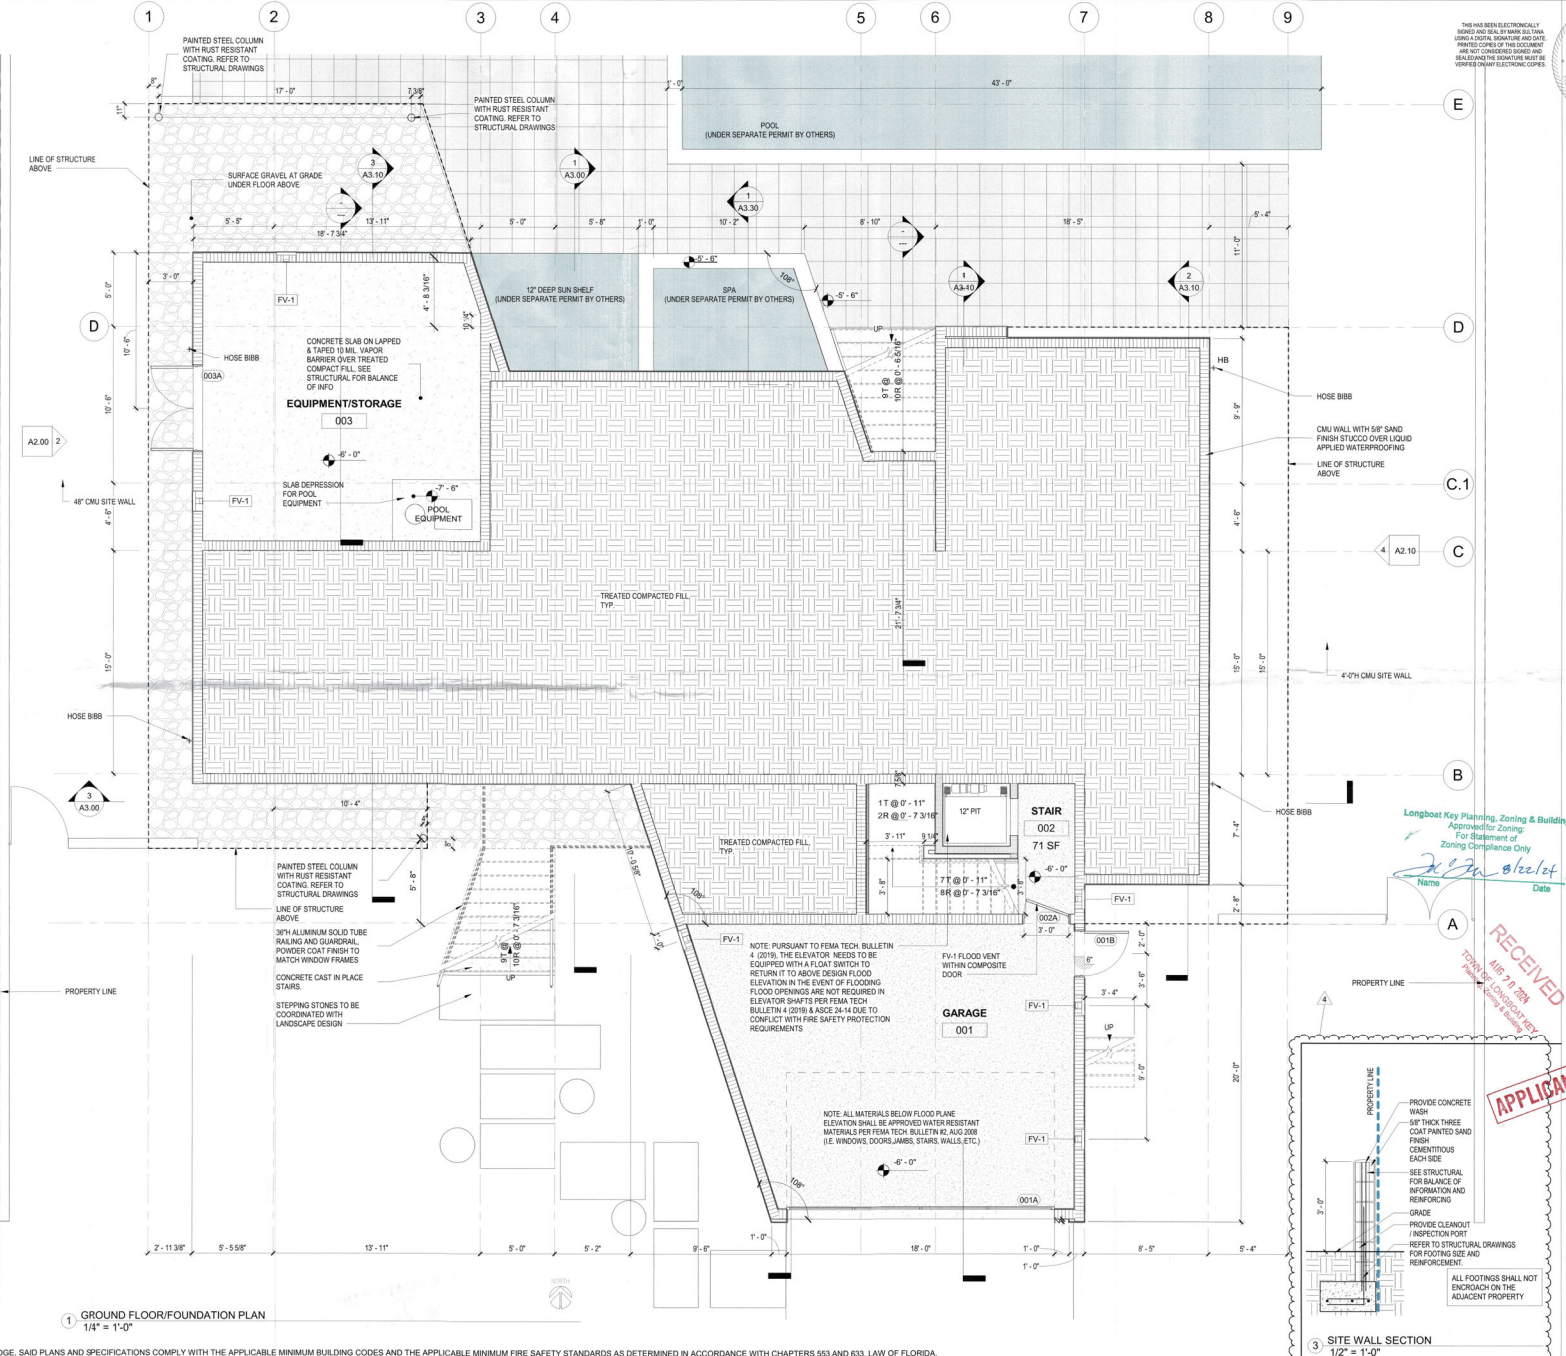

Longboat Key Planning, Zoning & Building
Approved/For Zoning
For Statement of
Zoning Compliance Only
Name: [Signature] Date: 8/22/24

RECEIVED
APPLICANT
FOR CONCEPT REVIEW
DATE: 8/22/24

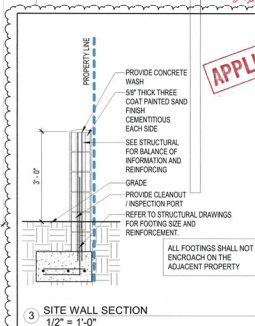

THIS HAS BEEN ELECTRONICALLY SIGNED AND SEALED BY NAME: DUSTIN DSDG ARCHITECTS, INC. (U.N.O.) I, DUSTIN DSDG ARCHITECTS, INC. (U.N.O.) HAVE NOT CONSIDERED SIGNED AND SEALED BY THE EXAMINER MUST BE VERIFIED BY THE EXAMINER.

REVISIONS

No.	Date	Description
1	5/10/2023	
2	8/15/24	

1346 FRUITVILLE ROAD, SUITE 204
SARASOTA, FLORIDA 34236
Tel: (941) 895-5444
Fax: (941) 895-5445
www.dsdginc.com

DSDG ARCHITECTS
ARCHITECTURE
PLANNING
INTERIOR DESIGN
CONSTRUCTION MANAGEMENT

FRANCISCO RESIDENCE
629 KINGFISHER LN. LONGBOAT KEY FL. 34228
CONSTRUCTION DOCUMENTS

PROJECT: XXXX
DRAWN BY: MCA
CHECKED BY: MEIS
DATE: 05/26/23

SHEET NO.
A1.00

GENERAL NOTES

- 1) ALL DIMENSIONS ARE TAKEN FROM EDGE OF STUDS, OR EDGE OF CONCRETE BLOCK.
- 2) GENERAL CONTRACTOR SHALL VERIFY ALL DIMENSIONS AND CONDITIONS PRIOR TO COMMENCEMENT OF WORK. REPORT ANY DISCREPANCIES TO THE ARCHITECT BEFORE PROCEEDING WITH ANY WORK.
- 3) ALL DOORS SHALL BE 4" FROM ADJACENT WALL UNLESS OTHERWISE NOTED. ALL OTHER DOORS ARE DIMENSIONED TO CENTERLINE.
- 4) WINDOWS ARE DIMENSIONED TO CENTERLINE.
- 5) WINDOWS LABELED AS EGRESS SHALL MEET FBC/R310 REQUIREMENTS.
- 6) ALL A/C UNITS TO BE ELEVATED ABOVE BASE FLOOD ELEVATION & SECURED TO EQUIPMENT PLATFORM W/ STAINLESS STEEL STRAPS AND (1) 1/4" X 2" TAPCON EACH SIDE MAINTAIN 1" MIN. CLEAR SPACE AROUND EACH A/C UNIT TYP.
- 7) TEMPERED GLASS IN ALL HAZARDOUS LOCATIONS SHALL MEET FBC-R SECTION R308.4
- 8) ALL SHOWER PAN LINERS SHALL HAVE A 1/4" PER FOOT MINIMUM SLOPE TO DRAIN.
- 9) ALL CEMENTITIOUS BD. @ TILED WALL LOCATIONS TO BE 1/2" CEMENT BD. EQUAL TO QUICKCURE BY US GYP. UNLESS OTHERWISE NOTED.
- 10) EXTERIOR CEMENTITIOUS COATING SHALL COMPLY WITH FBC-R SECTIONS 703.6 THROUGH 703.6.5.
- 11) AIR BARRIER SHALL BE CONTINUOUS FOR ALL ASSEMBLIES THAT ARE THE THERMAL ENVELOPE FOR THE BUILDING PER FBC/R402.4.1.1
- 12) ALL DIMENSIONS ARE TAKEN FROM EDGE OUT STUDS, OR EDGE OF CONCRETE BLOCK.
- 13) CONTRACTOR SHALL VERIFY ALL DIMENSIONS AND CONDITIONS PRIOR TO COMMENCEMENT OF WORK. REPORT ANY DISCREPANCIES TO THE ARCHITECT BEFORE PROCEEDING WITH ANY WORK.
- 14) I.D.C. TO COORDINATE ALL HOSE BIB HEIGHTS AND LOCATIONS WITH LANDSCAPE DWGS & OWNER
- 15) HABITABLE ROOMS SHALL BE SEPARATED FROM GARAGE BY NOT LESS THAN 5/8" TYPE "X" DRYWALL.
- 16) I.D.C. TO COORDINATE ALL CLEAR SPACE REQUIREMENT TO ACCOMMODATE ALL MEP, GENERATOR & POOL EQUIPMENT AS REQ'D.
- 17) ALL NEW CONSTRUCTION REQUIRED TO PASS THE BLOWER DOOR TEST PER 2017 ENERGY CONSERVATION CODE R402.4


NOTE:
POOL EQUIPMENT UNDER
SEPARATE PERMIT BY OTHERS

WALL LEGEND

- PARTITION WALL - 5/8" (U.N.O.)
5/8" GYP. BD. ON EACH SIDE OF 2X6 WD. STUDS @ 16" O.C.
- PARTITION WALL - 5/8" (U.N.O.)
5/8" GYP. BD. ON EACH SIDE OF 2X6 WD. STUDS @ 16" O.C.
W/ SOUND ATTENUATION BATT INSULATION BETWEEN STUDS
- CMU WALL - 8" (U.N.O.)
INTERIOR SIDE TO BE PAINTED SMOOTH FINISH 8" CMU WALL
EXTERIOR SIDE TO BE CEMENTITIOUS COATED (U.N.O.)
- CMU WALL - 8" (U.N.O.)
5/8" GYP. BD. OVER 1X2 P.T. FURRING STRIPS OVER 3/4" RIGID INSULATION OVER 8" CMU WALL
EXTERIOR SIDE TO BE CEMENTITIOUS COATED (U.N.O.)
- CONCRETE WALL OR COLUMN - 8" (U.N.O.)
INTERIOR SIDE TO BE PAINTED SCRATCH COAT
EXTERIOR SIDE TO BE CEMENTITIOUS COATED (U.N.O.)
- CONCRETE WALL OR COLUMN - 8" (U.N.O.)
5/8" GYP. BD. OVER 1X2 P.T. FURRING STRIPS OVER 3/4" RIGID INSULATION OVER 8" CONCRETE WALL
EXTERIOR SIDE TO BE CEMENTITIOUS COATED CMU (U.N.O.)
- PARTITION WALL BELOW DESIGN FLOOD - 5/8" (U.N.O.)
1/2" AQUA-TOUGH GYPSUM PANELS ON EACH SIDE OF 6" METAL STUDS @ 16" O.C.

NOTE: ALL EXTERIOR STUD WALLS TO BE SHEATHED W/ EXTERIOR GRADE PLYWOOD.

- PREMIUM GRADE CASEWORK
- EXTENTS OF TABBY STUCCO
EXTERIOR FINISH

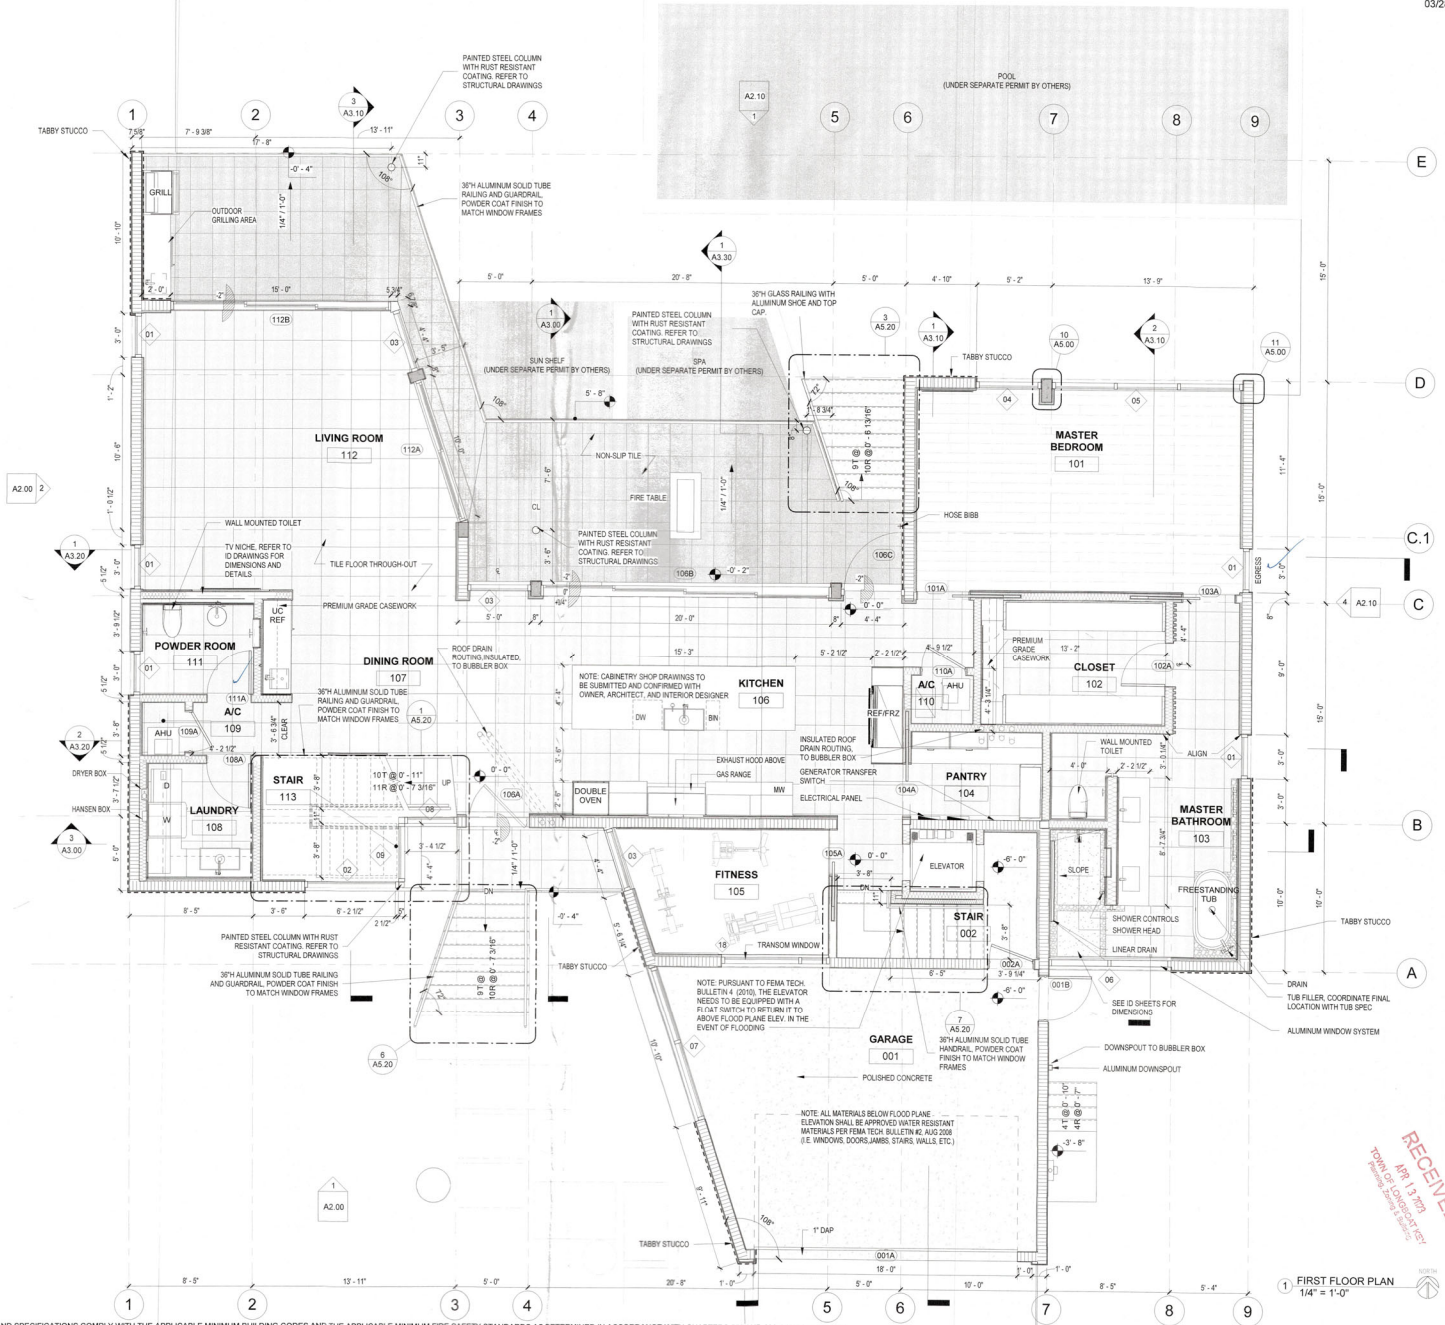

03/28/23

DSDG ARCHITECTS
ARCHITECTURE
PLANNING
DESIGN
CONSTRUCTION MANAGEMENT

1348 FRUITVILLE ROAD, SUITE 204
FRUITVILLE, FLORIDA 34236
Tel: (813) 955-7354
Fax: (813) 955-7354
www.dsdg.com

REVISIONS

No.	Date	Description
1		

FRANCISCO RESIDENCE
629 KINGFISHER LN., LONGBOAT KEY FL. 34228

FIRST FLOOR PLAN

PROJECT: XXX
DRAWN BY: MCA
CHECKED BY: MES
DATE: 03/28/23
SHEET NO.

A1.10

BLDG. PERMIT PL.
FILE COPY OF PER.

21. ALL DIMENSIONS ARE TAKEN FROM EDGE OF STUDY OR EDGE OF CONCRETE BLOCK.
22. GENERAL CONTRACTOR SHALL VERIFY ALL DIMENSIONS AND CONDITIONS PRIOR TO COMMENCEMENT OF WORK. REPORT ANY DISCREPANCIES TO THE ARCHITECT BEFORE PROCEEDING WITH ANY WORK.
23. ALL DOORS SHALL BE 1" FROM ADAQUIT WALL UNLESS OTHERWISE NOTED. ALL OTHER DOORS ARE DIMENSIONED TO CENTERLINE.
24. WINDOWS ARE DIMENSIONED TO CENTERLINE.
25. WALLS LABELED AS EGRESS SHALL MEET FRC-919 REQUIREMENTS.
26. ALL AIR UNITS TO BE ELLEVATED ABOVE BASE FLOOR ELEVATION & SECURED TO EXISTING PLATFORM W/ STAINLESS STEEL STRAPS AND 1" HDX TAPCON EACH SIDE. MAINTAIN 2" MIN. CLEAR SPACE AROUND EACH UNIT TOP.
27. TEMPERED GLASS IN HAZARDOUS LOCATIONS SHALL MEET FACE CENTER (R308).
28. ALL SHOWER PAN LINERS SHALL HAVE A 1/4" PER FOOT MINIMUM SLOPE TO DRAIN.
29. ALL CEILINGTUBES 80" O.D. TO BE HUNG WALL LOCATIONS TO BE 10° CENTENT B.O. EQUAL TO JOINTS NOTED OTHERWISE.
30. EXTERIOR CEMENTITIOUS GROUTING SHALL COMPLY WITH SECTION 03.03.7.3 THROUGH 03.03.5.
31. IRON BARRIER SHALL BE CONTINUOUS FOR ALL ASSEMBLIES THAT ARE THE THERMAL ENVELOPE FOR THE BUILDING PERFORMING AS A WALL.
32. ALL DIMENSIONS ARE TAKEN FROM EDGE OF STUDY OR EDGE OF CONCRETE B.O.
33. CONTRACTOR SHALL VERIFY ALL DIMENSIONS AND CONDITIONS PRIOR TO COMMENCEMENT OF WORK. REPORT ANY DISCREPANCIES TO THE ARCHITECT BEFORE PROCEEDING WITH ANY WORK.
34. G.C. TO COORDINATE ALL HOSE B.B HEIGHTS AND LOCATIONS WITH LANDSCAPE DESIGN.
35. IRRIGABLE ROADS SHALL BE SEPARATED FROM GARAGE BY NOT LESS THAN 8" FT TO "DRYWALL".
36. G.C. TO COORDINATE ALL CLEAR SPACE REQUIREMENT TO ACCOMMODATE ALL MEET. GARAGE AND POOL EQUIPMENT AS REQ'D.
37. ALL NEW CONSTRUCTION REQUIRED TO PASS THE BLOWDOWN TEST PER 901.04.01.

PARTITION WALL - F.I./U.O.
 5/8" OYP. BD. ON EACH SIDE OF 2X6 INS. STUDS @ 16" O.C.

PARTITION WALL - F.I./U.O.
 5/8" OYP. BD. ON EACH SIDE OF 2X6 INS. STUDS @ 16" O.C.
 WS SOUND ATTENUATION RATED INSULATION BETWEEN STUDS

INTERIOR SIDE TO BE PAINTED SMOOTH FINISH (F.I./U.O.)
 EXTERIOR SIDE TO BE CEMENTITIOUS COAT (U.O.)


CONCRETE WALL - F.I./U.O.
 5/8" OYP. BD. OVER 1/2" FLOORING STRIPS OVER 3/4" RIGID INSULATION OVER C.I. WALL
 EXTERIOR SIDE TO BE CEMENTITIOUS COAT (U.O.)

CONCRETE WALL OR COLUMN - F.I./U.O.
 INTERIOR SIDE TO BE PAINTED SMOOTH COAT
 EXTERIOR SIDE TO BE CEMENTITIOUS COAT

CONCRETE WALL OR COLUMN - F.I./U.O.
 5/8" OYP. BD. OVER 1/2" FLOORING STRIPS OVER 3/4" RIGID INSULATION
 OVER F.I. CONCRETE WALL
 EXTERIOR SIDE TO BE CEMENTITIOUS COAT (U.O.)

PARTITION WALL BELOW DESIGN FLOOD - F.I./U.O.
 1/2" MIN. THICK POLYETHYLENE SHEET ON EACH SIDE OF METAL STUDS @ 16" O.C.

 PREMIUM GRADE CASEWORK
 - - - - - EXTENTS OF TABBY STUCCO
 EXTERIOR FINISH

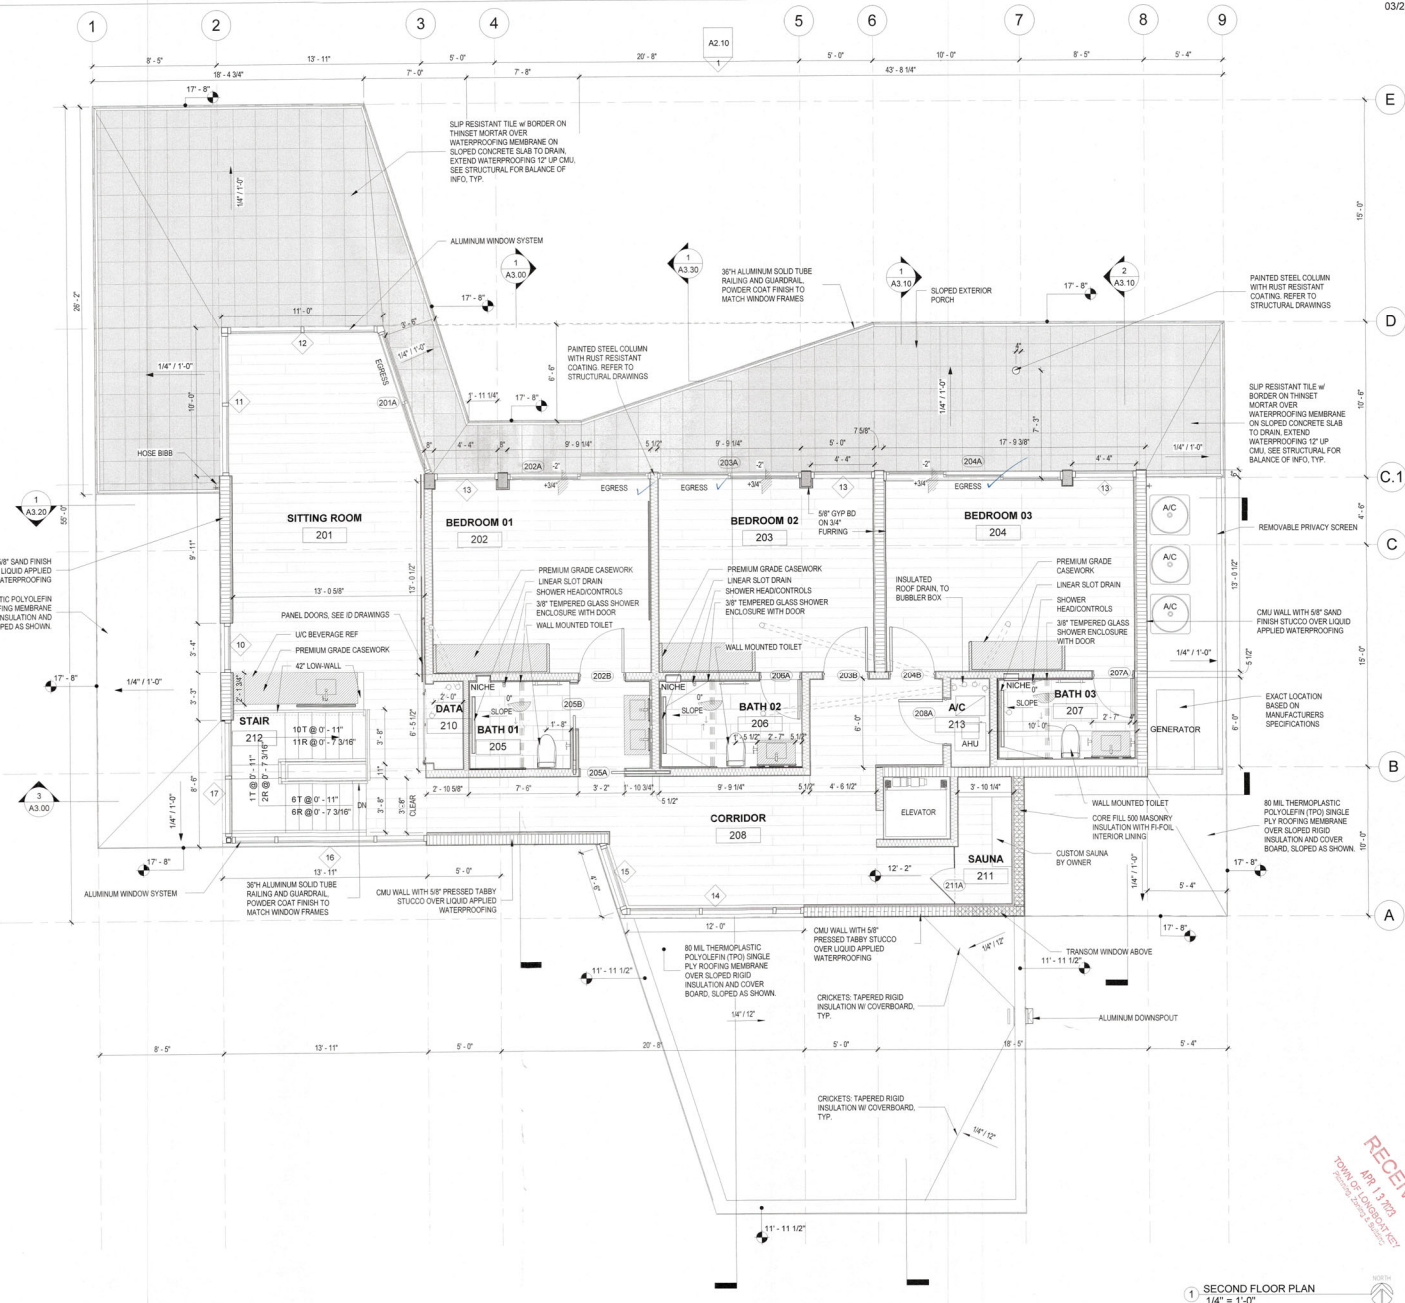

1 SECOND FLOOR PLAN
1/4" = 1'-0"

03/28/23

Mark E. Suttana, AIA
AR 94536

REVISIONS

1348 FRUITVILLE ROAD, SUITE 204
SARASOTA, FLORIDA 34236
Tel (941) 955-5645
Fax (941) 955-7354
www.dedline.com

DSDG ARCHITECTS
ARCHITECTURE
PLANNING
INTERIOR DESIGN
CONSTRUCTION MANAGEMENT

FRANCISCO RESIDENCE
629 KINGFISHER LN. LONGBOAT KEY FL. 34228

SECOND FLOOR
PLAN

PROJECT: XX
DRAWN BY: MC
CHECKED BY: ME
DATE 03/28/2
SHEET NO.

A1.20

BLDG. PER
FILE CO

GENERAL NOTES

- 1) ALL DIMENSIONS ARE TAKEN FROM EDGE OF STUDS, OR EDGE OF CONCRETE BLOCK.
- 2) GENERAL CONTRACTOR SHALL VERIFY ALL DIMENSIONS AND CONDITIONS PRIOR TO COMMENCEMENT OF WORK. REPORT ANY DISCREPANCIES TO THE ARCHITECT BEFORE PROCEEDING WITH ANY WORK.
- 3) ALL DOORS SHALL BE 4" FROM ADJACENT WALL UNLESS OTHERWISE NOTED. ALL OTHER DOORS ARE DIMENSIONED TO CENTERLINE.
- 4) WINDOWS ARE DIMENSIONED TO CENTERLINE.
- 5) WINDOWS LABELED AS EGRESS SHALL MEET FBC R3010 REQUIREMENTS.
- 6) ALL A/C UNITS TO BE ELEVATED ABOVE BASE FLOOD ELEVATION & SECURED TO EQUIPMENT PLATFORM W/ STAINLESS STEEL STRAPS AND (1) 1/4" X 2" TAPCON EACH SIDE MAINTAIN 12" MIN. CLEAR SPACE AROUND EACH A/C UNIT TYP.
- 7) TEMPERED GLASS IN ALL HAZARDOUS LOCATIONS SHALL MEET FBC-R SECTION R308.4.
- 8) ALL SHOWER PAN LINERS SHALL HAVE A 1/4" PER FOOT MINIMUM SLOPE TO DRAIN.
- 9) ALL CEMENTITIOUS BD. @ TILED WALL LOCATIONS TO BE 1/2" CEMENT BD. EQUAL TO DUROCK NEXTGEN BY US GYP. UNLESS OTHERWISE NOTED.
- 10) EXTERIOR CEMENTITIOUS COATING SHALL COMPLY WITH FBC-R SECTIONS 703.6 THROUGH 703.8.5.
- 11) AIR BARRIER SHALL BE CONTINUOUS FOR ALL ASSEMBLIES THAT ARE THE THERMAL ENVELOPE FOR THE BUILDING PER FBC-R AND I.1.
- 12) ALL DIMENSIONS ARE TAKEN FROM EDGE OUT STUDS, OR EDGE OF CONCRETE BLOCK.
- 13) CONTRACTOR SHALL VERIFY ALL DIMENSIONS AND CONDITIONS PRIOR TO COMMENCEMENT OF WORK. REPORT ANY DISCREPANCIES TO THE ARCHITECT BEFORE PROCEEDING WITH ANY WORK.
- 14) G.C. TO COORDINATE ALL HOSE BIB HEIGHTS AND LOCATIONS WITH LANDSCAPE DWGS & OWNER.
- 15) HABITABLE ROOMS SHALL BE SEPARATED FROM GARAGE BY NOT LESS THAN 5/8" TYPE "X" DRYWALL.
- 16) G.C. TO COORDINATE ALL CLEAR SPACE REQUIREMENT TO ACCOMMODATE ALL MEP GENERATOR & POOL EQUIPMENT AS REQ'D.
- 17) ALL NEW CONSTRUCTION REQUIRED TO PASS THE BLOWER DOOR TEST PER 2017 ENERGY CONSERVATION CODE R402.4.

WALL LEGEND

- 1 PARTITION WALL - 8" (U.N.O.)
5/8" GYP. BD. ON EACH SIDE OF 2X6 WD. STUDS @ 16" O.C.
- 2 PARTITION WALL - 8" (U.N.O.)
5/8" GYP. BD. ON EACH SIDE OF 2X6 WD. STUDS @ 16" O.C.
W/ SOUND ATTENUATION BATT INSULATION BETWEEN STUDS
- 3 CMU WALL - 8" (U.N.O.)
INTERIOR SIDE TO BE PAINTED SMOOTH FINISH 8" CMU WALL
EXTERIOR SIDE TO BE CEMENTITIOUS COATED CMU (U.N.O.)
- 4 CMU WALL - 8" (U.N.O.)
5/8" GYP. BD. OVER 1/2" P.T. FURRING STRIPS OVER 3/4" RIGID INSULATION OVER 8" CMU WALL
EXTERIOR SIDE TO BE CEMENTITIOUS COATED CMU (U.N.O.)
- 5 CONCRETE WALL OR COLUMN - 8" (U.N.O.)
INTERIOR SIDE TO BE PAINTED SMOOTH COAT
EXTERIOR SIDE TO BE CEMENTITIOUS COATED
- 6 CONCRETE WALL OR COLUMN - 8" (U.N.O.)
5/8" GYP. BD. OVER 1/2" P.T. FURRING STRIPS OVER 3/4" RIGID INSULATION OVER 8" CONCRETE WALL
EXTERIOR SIDE TO BE CEMENTITIOUS COATED CMU (U.N.O.)
- 7 PARTITION WALL BELOW DESIGN FLOOD - 8" (U.N.O.)
1/2" AQUA TIGHT GYPSUM PANELS ON EACH SIDE OF 8" METAL STUDS @ 16" O.C.


NOTE: ALL EXTERIOR STUD WALLS TO BE SHEATHED W/ EXTERIOR GRADE PLYWOOD.

PREMIUM GRADE CASEWORK

NOTE: EXTENTS OF TABBY STUCCO
INTERIOR OF TABBY
OVERFLOW SCUPPERS TO BE NOT LESS THAN
2" & NOT MORE THAN 4" ABOVE THE LOWEST
POINT OF FINISH ROOF SURFACE, TYP.

NOTE:
SEE STRUCTURAL FOR BALANCE OF ROOF
FRAMING INFORMATION AND COORDINATE
WITH APPROVED TRUSS DRAWINGS

NOTE:
PER FBC R302.12, G.C. TO INSTALL DRAFTSTOP
FIRE SEPARATION SUCH THAT THE AREA OF
THE CONCEALED SPACE DOES NOT EXCEED A
MAXIMUM AREA OF 100 S.F. DRAFTSTOPPING
SHALL DIVIDE THE CONCEALED SPACES INTO
APPROXIMATELY EQUAL AREAS

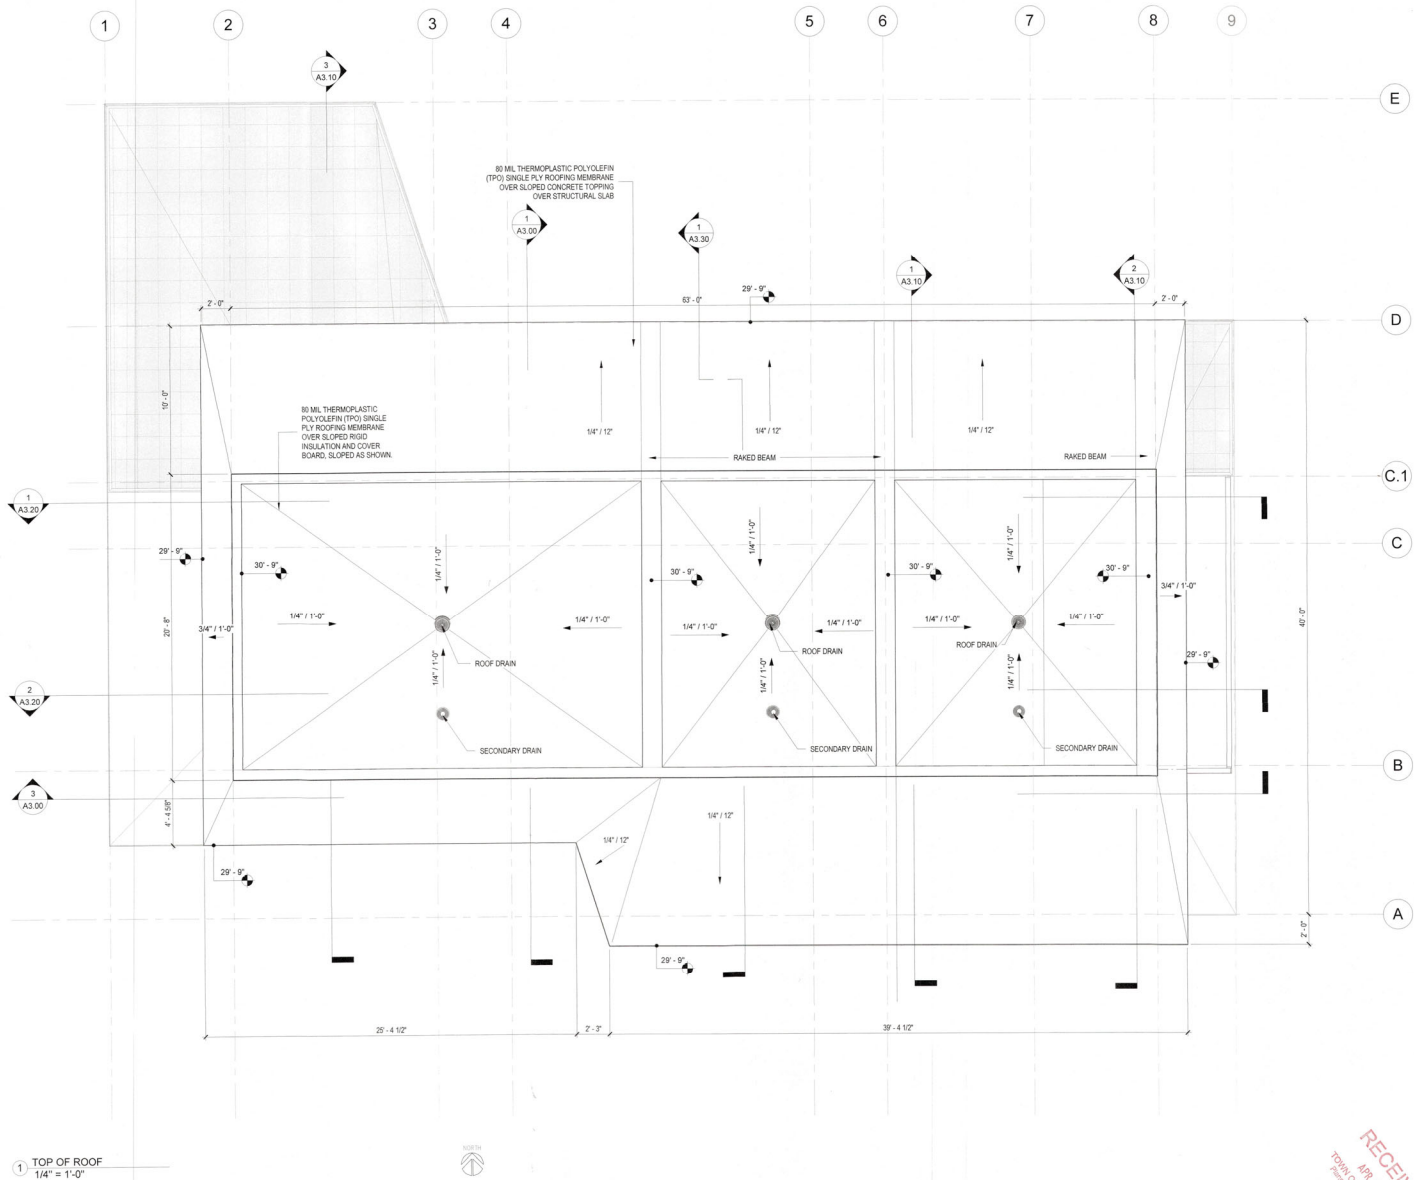

1 TOP OF ROOF
1/4" = 1'-0"



REVISIONS
No. _____
Date _____

1348 FRUITVILLE ROAD, SUITE 204
DADE COUNTY, FLORIDA 33426
TEL: (954) 984-5465
WWW.DSDGARCH.COM
AA 10028951

DSDG ARCHITECTS
ARCHITECTURE
INTERIOR DESIGN
CONSTRUCTION MANAGEMENT

DSDG

FRANCISCO RESIDENCE
629 KINGFISHER LN. LONGBOAT KEY FL. 34228
CONSTRUCTION DOCUMENTS

ROOF PLAN

PROJECT: XXX
DRAWN BY: MCA
CHECKED BY: MES
DATE: 03/28/23

SHEET NO.

A1.30

BLDG PERMIT PLANS
FILE COPY OF RECORD

RECEIVED
APR 13 2023
TRAVIS L. LOUGHEEY
Architect, License No. 12000


GENERAL RCP NOTES

- 1) ALL DIMENSIONS ARE TAKEN FROM EDGE OF STUDY, OR EDGE OF CONC. BLOCK.
- 2) ALL CEILING ELEVATIONS ARE FROM TOP OF SLAB/TRUSS ELEVATION.
- 3) ALL INTERIOR CEILINGS TO BE 5/8" GYP. CEILING BD. UNLESS OTHERWISE NOTED.
- 4) ALL WET LOCATION CEILINGS (I.E. CEILINGS OVER BATHROOM SHOWERS) TO BE 1/2" CEMENT BD. EQUAL TO SHEETROCK MOLD TOUGH BY US GYP. UNLESS OTHERWISE NOTED.
- 5) ALL CEMENTITIOUS BD. @ TILE LOCATIONS TO BE 1/2" CEMENT BD. EQUAL TO DUROCK NEXTGEN BY US GYP. UNLESS OTHERWISE NOTED.
- 6) UNLESS OTHERWISE NOTED, LIGHT FIXTURES TO BE CENTERED WITHIN AREA.
- 7) GENERAL CONTRACTOR SHALL VERIFY ALL DIMENSIONS AND CONDITIONS PRIOR TO COMMENCEMENT OF WORK. REPORT ANY DISCREPANCIES TO THE ARCHITECT BEFORE PROCEEDING WITH ANY WORK.
- 8) GENERAL CONTRACTOR SHALL COORDINATE ALL CONTROL SYSTEMS AND INDIVIDUAL DRIVERS AND DIMMERS FOR COMPATIBILITY.
- 9) GENERAL CONTRACTOR SHALL PROVIDE SHOP DRAWINGS FOR TYPE AND LOCATION OF AIR CONDITIONING GRILLES.
- 10) SEE SHT. A1.60 FOR ELECTRICAL LEGEND.
- 11) AT LEAST 75% OF ALL LIGHTING TO BE HIGH EFFICIENCY LAMPS SEE 2014 ENERGY CONSERVATION CODE SECTION 404.
- 12) ALL EXTERIOR LIGHTING AND FANS WILL BE RATED FOR EXTERIOR USE.

NOTE: PURSUANT TO FEMA TECH. BULLETIN # 27(0), THE ELEVATOR NEEDS TO BE EQUIPPED WITH A FLOAT SWITCH TO RETURN IT TO ABOVE FLOOD PLANE ELEV. IN THE EVENT OF FLOODING

LIGHTING FIXTURE SCHEDULE

SYMBOL	DESCRIPTION	MFR	CATALOG No.	LAMP
A1	RECESSED LED DOWNLIGHT	LUMENPULSE	LDRS QS A FD 120 S L13 30K 80 W "DM" DB MMH TLS NC 1 SL	LED
A2	RECESSED LED DOWNLIGHT	LUMENPULSE	LDRS QS A WA 120 S L20 30K 80 W "DM" DB MMH TLS NC 1 NA	LED
A3	RECESSED LED DOWNLIGHT	LUMENPULSE	LDRN QS A FD 120 S L13 30K 80 W "DM" DB MMH TLS NC 1 SL	LED
A4	RECESSED LED DOWNLIGHT	LUMENPULSE	LDRN QS A FD 120 S L13 30K 80 W "DM" DB MMH TLS NC 1 WET SL	LED
CF1	CEILING FAN	BIG ASS FANS	MK-HK4-04-2602-G10-A259-F772-280	
D1	DECORATIVE PENDANT FIXTURE - SELECTED BY OWNER	BY OWNER		
D2	BATHROOM WALL SCONCE - SELECTED BY OWNER	BY OWNER		
F1	GARAGE LIGHT	LITHONIA	FRWL48 8 40 MVOLT	LED
R1	LINEAR LIGHT	SENDO	565 115 512 167 30 02 836 "LENGTHS" 902 24 "DRIVER" "DM" 120	
R2	Swan 2 Parameter Transition	Fixed Point	FISBP4 ALU GRD 525L 30K 1C 1W "DM" 3P 1W "LENGTH"	
SE1	EXTERIOR SURFACE MOUNTED LIGHT	LITHONIA LIGHTING	WF4 LED 2700K/30K MVOLT 80CR MM	LED
T1	UNDER CABINET LED	OTRAN	TLT-01-SW 4.0 30 DRY OF S1 *** CLS *** SST "FINISH" "LENGTH"	
T2	TUE KICK LIGHT	OTRAN	TLT-01-SW 4.0 30 DMP SF P1 *** SST "FINISH" "LENGTH"	

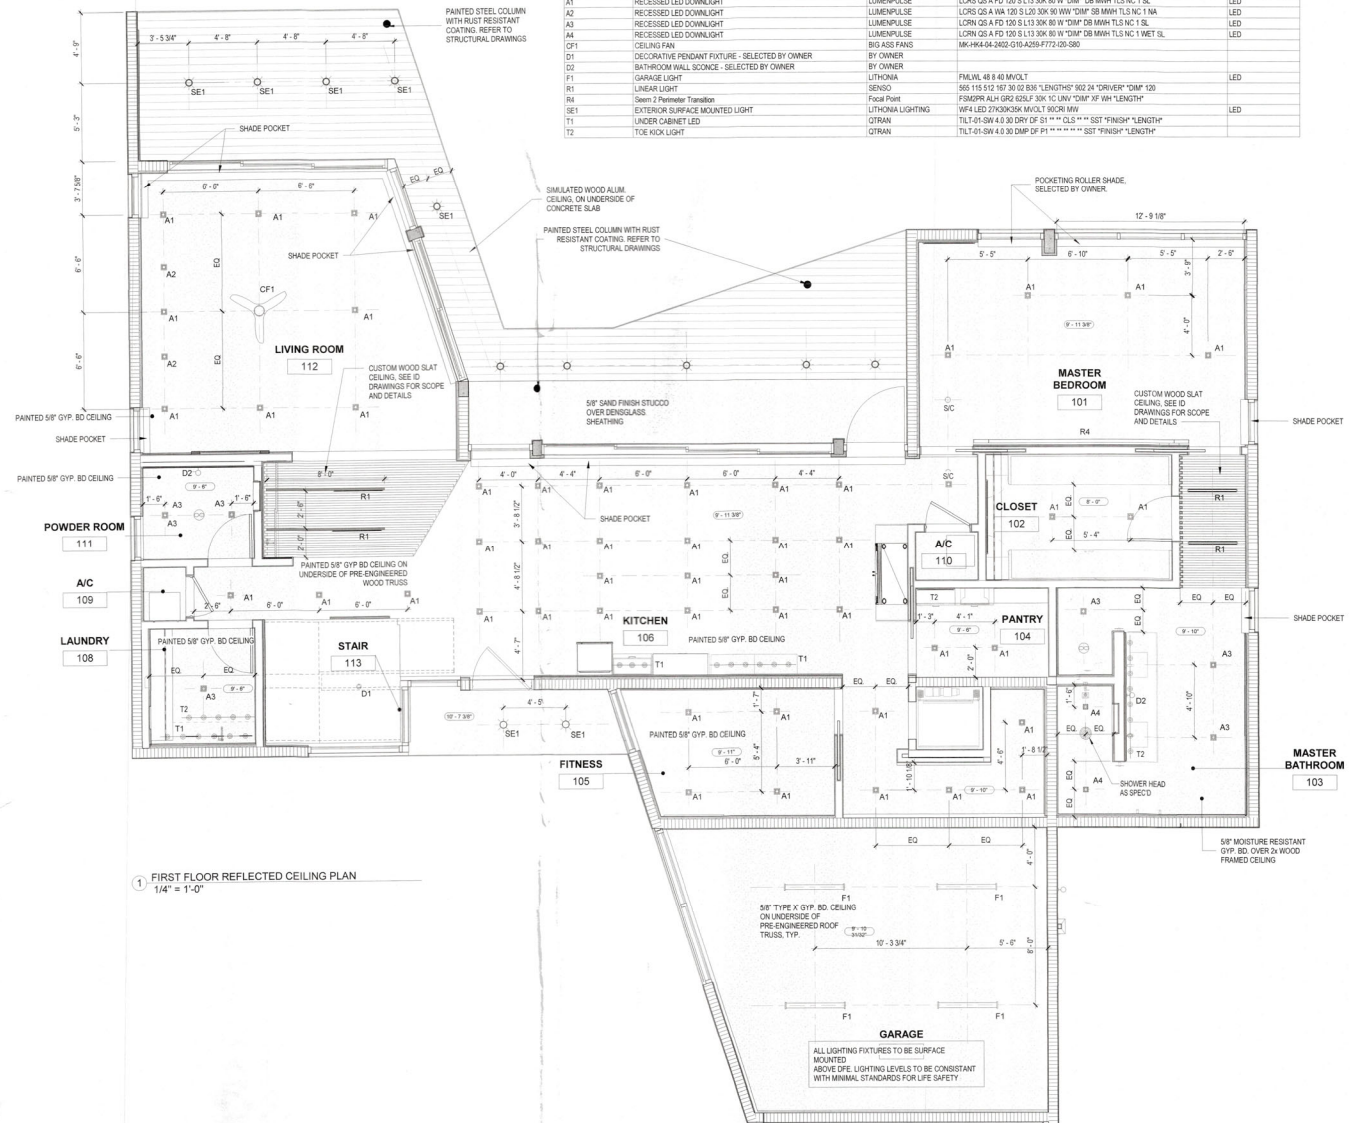

1 FIRST FLOOR REFLECTED CEILING PLAN
1/4" = 1'-0"

DS
DC

FRANCISCO RESIDENCE
629 KINGFISHER LN. LONGBOAT KEY FL. 34228

FIRST FLOOR
REFLECTED
CEILING PLAN

PROJECT: XXXX
DRAWN BY: MCA
CHECKED BY: MEB
DATE: 03/28/23

SHEET NO.

A1.40
BLDG. PERMIT PL.
FILE COPY OF SET



REVISIONS	
No.	Date

1348 FRUITVILLE ROAD, SUITE 204
SARASOTA, FLORIDA 34236
Tel: (941) 555-5954
www.dsdesign.com

DS&G ARCHITECTS
ARCHITECTURE
PLANNING
DESIGN
CONSTRUCTION MANAGEMENT



FRANCISCO RESIDENCE
629 KINGFISHER LN. LONGBOAT KEY FL. 34228

SECOND FLOOR REFLECTED CEILING PLAN

PROJECT:
DRAWN BY:
CHECKED BY:
DATE: 03/28/23


SHEET NO. A1.4

BLOCK
FIL

GENERAL RCP NOTES

- 1.) ALL DIMENSIONS ARE TAKEN FROM EDGE OF STUDS, OR EDGE OF CONC. BLOCK.
- 2.) ALL CEILING ELEVATIONS ARE FROM TOP OF SLAB/TRUSS ELEVATION.
- 3.) ALL INTERIOR CEILINGS TO BE 5/8" GYP. CEILING BD. UNLESS OTHERWISE NOTED.
- 4.) ALL WEY LOCATION CEILINGS (I.E. CEILINGS OVER BATHROOM SHOWERS) TO BE 1/2" CEMENT BD. EQUAL TO SHEETROCK MOLD TOUGH BY US GYP. UNLESS OTHERWISE NOTED.
- 5.) ALL CEMENTITIOUS BD. @ TILE LOCATIONS TO BE 1/2" CEMENT BD. EQUAL TO DUROCK NEXTGEN BY US GYP. UNLESS OTHERWISE NOTED.
- 6.) UNLESS OTHERWISE NOTED, LIGHT FIXTURES TO BE CENTERED WITHIN AREA.
- 7.) GENERAL CONTRACTOR SHALL VERIFY ALL DIMENSIONS AND CONDITIONS PRIOR TO COMMENCEMENT OF WORK. REPORT ANY DISCREPANCIES TO THE ARCHITECT BEFORE PROCEEDING WITH ANY WORK.
- 8.) GENERAL CONTRACTOR SHALL COORDINATE ALL CONTROL SYSTEMS AND INDIVIDUAL DRIVERS AND DIMMERS FOR COMPATIBILITY.
- 9.) GENERAL CONTRACTOR SHALL PROVIDE SHOP DRAWINGS FOR TYPE AND LOCATION OF AIR CONDITIONING GRILLES.
- 10.) SEE SHT. A1.60 FOR ELECTRICAL LEGEND.
- 11.) AT LEAST 75% OF ALL LIGHTING TO BE HIGH EFFICIENCY LAMPS SEE 2014 ENERGY CONSERVATION CODE SECTION 604.
- 12.) ALL EXTERIOR LIGHTING AND FANS WILL BE RATED FOR EXTERIOR USE.

LIGHTING FIXTURE SCHEDULE					LAMP
SYMBOL	DESCRIPTION	MFR	CATALOG No.		
A1	RECESSED LED DOWNLIGHT	LUMENPULSE	LORN QS A FO 120 S L13 30K 80 W "DM" DB MMH TLS NC 1 SL		LED
A2	RECESSED LED DOWNLIGHT	LUMENPULSE	LORN QS A WA 120 S L20 30K 80 W "DM" DB MMH TLS NC 1 NA		LED
A3	RECESSED LED DOWNLIGHT	LUMENPULSE	LORN QS A FO 120 S L13 30K 80 W "DM" DB MMH TLS NC 1 SL		LED
A4	RECESSED LED DOWNLIGHT	LUMENPULSE	LORN QS A FO 120 S L13 30K 80 W "DM" DB MMH TLS NC 1 MET SL		LED
CF1	CEILING FAN	BY OWNER	18K-400-24-240S-210-A258-F772-025-S80		
D1	DECORATIVE PENDANT FIXTURE - SELECTED BY OWNER	BY OWNER			LED
D2	BATHROOM WALL SCONCE - SELECTED BY OWNER	LITHONIA	FXML AL 48 40 MVOLT		
F1	GARAGE LIGHT	SENSO	565 115 512 167 30 02 B36 "LENGTH" 802 24 "ORVIER" "DM" 120		
R1	LINEAR LIGHT	Face Point	FBMDPR ALH GR2 62LF 30K 1C UN "DM" 1P "NA" "LENGTH"		LED
RM	Smart 2 Parameter Transducer	WPA LED	270326-30K MMX 1 "W" 200 MM		
SE1	EXTERIOR SURFACE MOUNTED LIGHT	QTRAN	TLT-01-SW 4.0 30 DRY DP S1 " " CLS " " SST "FINISH" "LENGTH"		
T1	UNDER CABINET LED	QTRAN	TLT-01-SW 4.0 30 DMP DP P1 " " " " SST "FINISH" "LENGTH"		
T2	TOE KICK LIGHT				

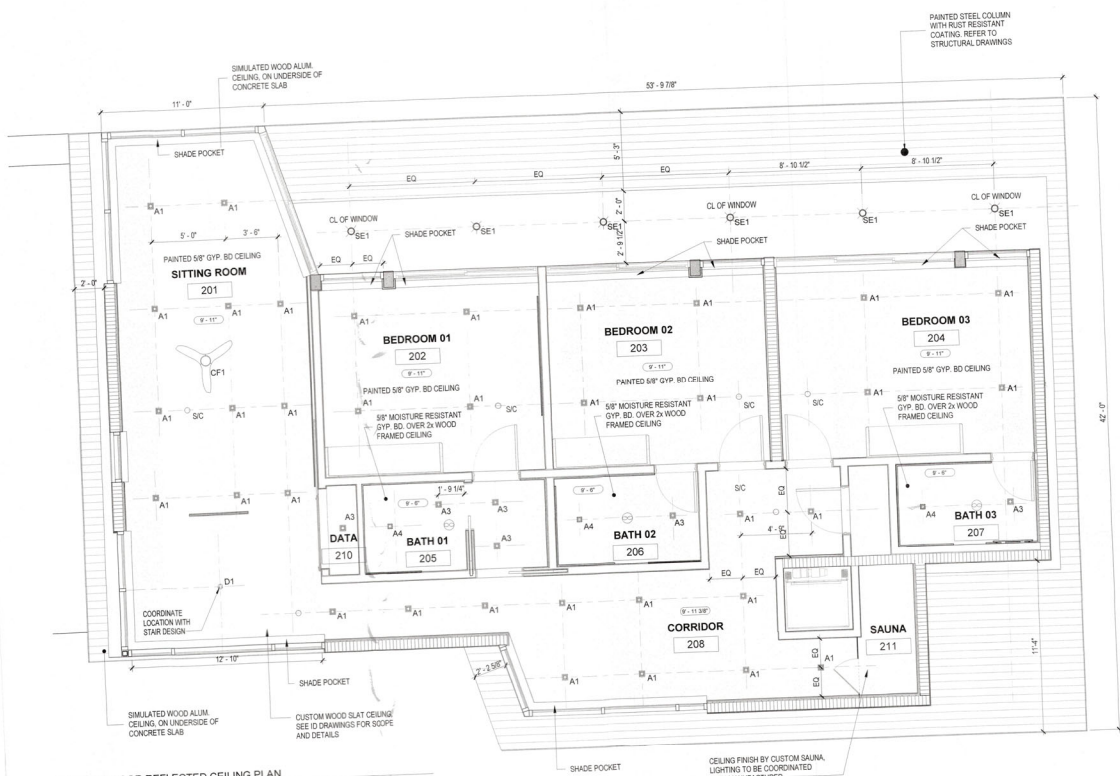

1 SECOND FLOOR REFLECTED CEILING PLAN
1/4" = 1'-0"


RECEIVED
APR 13 2023
TOWN OF LONGBOAT KEY
PLANNING & ZONING DEPARTMENT

GENERAL ELECTRICAL NOTES

- 1.) ALL ELECTRICAL TO BE WIRED IN ACCORDANCE WITH NATIONAL ELECTRICAL CODE 2017.
- 2.) ELECTRICAL SUB CONTRACTOR TO SIZE ELECTRICAL PANEL IN ACCORDANCE WITH NATIONAL ELECTRICAL CODE (NEC).
- 3.) ALL OUTLETS THAT ARE NOT REQUIRED TO BE GFI PROTECTED SHALL BE ARC FAULT WITH TAMPER PROOF RECEPTACLES.
- 4.) ALL ELECTRICAL OUTLETS & SWITCHES INCLUDING ELECTRICAL PANELS TO BE MOUNTED ABOVE DESIGN FLOOD ELEVATION (ADE) WHEN REQD.
- 5.) ALL SWITCHES AND RECEPTACLES TO BE DECORA (FLUSH WHITE) BY LEVITON.
- 6.) G.C. TO COORDINATE ARCHITECTURAL POWER PLAN AND STRUCTURED WIRING PLAN BY OTHERS.
- 7.) ALL FIRE SMOKE/CARBON MONOXIDE DETECTORS TO BE WIRED IN TANDEM, IF ONE IS ACTIVATED IT SHALL CAUSE ALL DETECTORS TO SOUND.
- 8.) PROVIDE EXTERIOR GARAGE DOOR CONTROL PANEL.
- 9.) ALL LOW VOLTAGE FIXTURES SHALL BE IC LISTED.
- 10.) PROVIDE DOWN STAIRS OUTDOOR FIXTURE STUB OUTS FOR FUTURE LANDSCAPE LIGHTING IN PLANTERS, TREES, IRRIGATION SYSTEMS, ETC.
- 11.) CLOSET LIGHTING:
- RECESSED FIXTURE W/ LENS MUST MAINTAIN 1" FROM EDGE OF FINISHED TRIM A MINIMUM OF 1" CLEARANCE TO SHELF AND A MINIMUM OF 18" TO THE BACK AND SIDE WALLS.
- FLUORESCENT FIXTURE W/ LENS MUST MAINTAIN 12" MIN. CLEARANCE TO THE SHELF AND 24" MINIMUM CLEARANCE TO THE BACK AND SIDE WALLS.
- 12.) ALL EXTERIOR LIGHTING AND FANS WILL BE RATED FOR EXTERIOR USE.
- 13.) AT LEAST 75% OF ALL LIGHTING TO BE HIGH EFFICIENCY LAMPS. SEE 2014 ENERGY CONSERVATION CODE SECTION R404.
- 14.) GENERAL CONTRACTOR SHALL COORDINATE ALL CONTROL SYSTEMS AND INDIVIDUAL DRIVERS & DIMMERS FOR COMPATIBILITY.
- 15.) SEE SHT. A1.00 FOR ELECTRICAL LEGEND.

ELECTRICAL LEGEND

FIXTURE SYMBOLS	LIGHT FIXTURES	
A	- ABOVE COUNTER	○ RECESSED CEILING LIGHT FIXTURE
AUC	- ABOVE UPPER CABINET	○ RECESSED WALL WASH FIXTURE
ADFE	- ABOVE DESIGN FLOOD ELEVATION PLANE	☀ SURFACE MOUNTED CEILING LIGHT FIXTURE
C	- RECESSED CLOCK RECEPTACLE	○ PENDANT - CEILING MOUNTED
GFI	- GFI CIRCUIT	☀ 3-HEAD LIGHT ASSEMBLY - CEILING MTG.
UC	- UNDER COUNTER	☀ WALL MOUNTED FLOOD LIGHT FIXTURE
USB	- UNIVERSAL SERIAL BUS RECEPTACLE PORT	○ JUNCTION BOX
VP	- VAPOR PROOF FIXTURE	○ HIGH VOLTAGE JUNCTION BOX PER MOTORIZED DOOR ACTUATOR MANUFACTURER'S SPECS
WCR	- RECEPTACLE WITHIN CABINET W/ GFI PROTECTION	○ HIGH VOLTAGE JUNCTION BOX PER ROLL DOWN BUG SCREEN MANUFACTURER'S SPECS
WP	- WEATHER PROTECTED	○ LOW VOLTAGE JUNCTION BOX PER ROLL DOWN WINDOW TREATMENT MANUFACTURER'S SPECS
SWITCHING		
○	SINGLE POLE WALL SWITCH	○ UNDERWATER POOL LIGHT - WALL MTG.
○	SINGLE POLE WALL SWITCH W/ DIMMER	○ UNDERWATER POOL LIGHT - BOTTOM MTG.
○	SINGLE POLE WALL SWITCH W/ TIMER	○ WALL SCONCE
○	3-WAY WALL SWITCH	▬ SURFACE MOUNTED LED
○	FLIP UP SWITCH - FLUSH W/ COUNTER TOP	▬ SURFACE MOUNTED LED
○	FLIP UP SWITCH & DUPLEX RECEPTACLE COMBINATION - FLUSH W/ COUNTER TOP	▬ UNDER CABINET LIGHTING
○	LIGHT CONTROL TOUCH PAD	▬ LED UPLIGHTING
○	GARAGE DOOR OPENER CONTROL	▬ IN WALL MOUNTED LIGHT LOW VOLTAGE
MS	MOTION SENSOR LIGHT SWITCH W/ PHOTO CELL	☀ CEILING MOUNTED FAN *FANS AT EXTERIOR LOCATIONS TO BE RATED FOR OUTDOOR USE, TYP.
OUTLETS:		
ALL RECEPTACLES THAT ARE NOT REQUIRED TO BE G.F.I. PROTECTED SHALL BE ARC FAULT & TAMPERPROOF PER N.E.C. CODE ALL RECEPTACLE COVERS TO BE SCREWLESS TYPE		
○	DUPLEX RECEPTACLE	○ MISC.
○	ABOVE COUNTER LOCATED DUPLEX RECEPTACLE	☀ SMOKE/CARBON MONOXIDE DETECTOR HARD WIRED, INTERCONNECTED W/ BATTERY BACK-UP
○	WALL SWITCH CONTROLLED DUPLEX RECEPT. ONE OUTLET SWITCHED - ONE NON-SWITCHED (WHEN WIRED IN TANDEM ONLY SWITCHED OUTLETS TO BE WIRED TOGETHER)	○ ELECTRICAL PANEL
○	220 VOLT RECEPTACLE	○ THERMOSTAT
○	CEILING OUTLET	○ GAS
○	FLOOR OUTLET	○ DOOR CHIME
○	FLIP UP DUPLEX RECEPTACLE - FLUSH W/ COUNTER TOP	○ CEILING MOUNTED EXHAUST FAN
○	CAT 5	○ SURFACE MOUNTED SPEAKER
○	CABLE TV	○ ALARM PANEL
○	DISCONNECT	

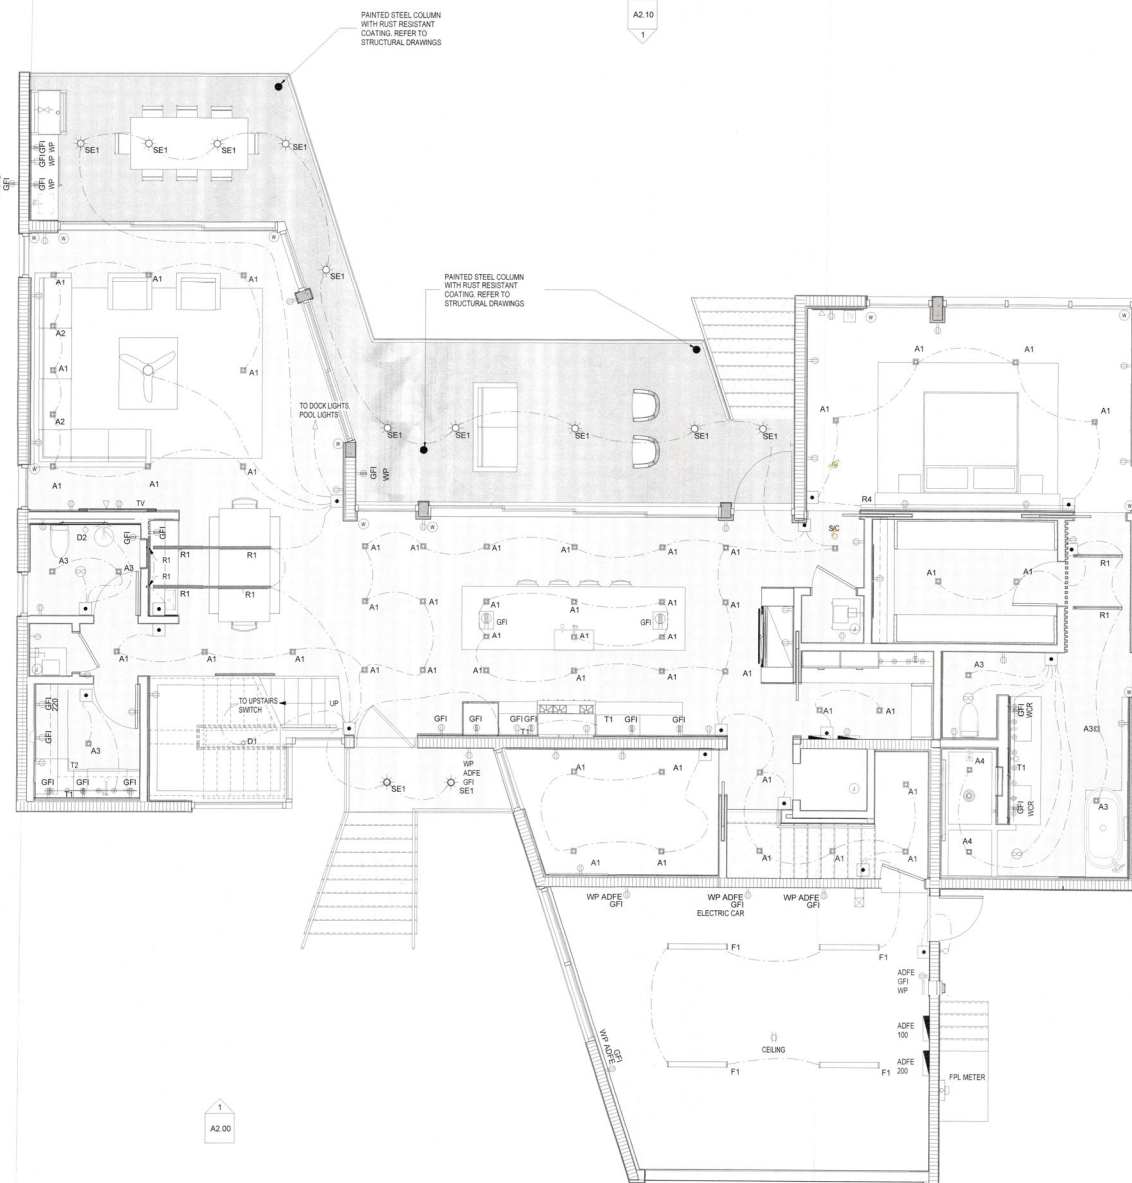

1 FIRST FLOOR ELECTRICAL PLAN
1/4" = 1'-0"

03/28/23



REVISIONS

No. Date
1348 FRUITVILLE ROAD SUITE 204
ORLANDO, FLORIDA 32838
Tel: (941) 965-3545
Fax: (941) 965-3544
www.dsdg.com

DSDG ARCHITECTS

ARCHITECTURE
INTERIOR DESIGN
CONSTRUCTION MANAGEMENT



FRANCISCO RESIDENCE
629 KINGFISHER LN. LONGBOAT KEY FL. 34228

CONSTRUCTION DOCUMENTS

FIRST FLOOR
ELECTRICAL
PLAN

PROJECT: XXX
DRAWN BY: MCA
CHECKED BY: MES
DATE: 03/28/23

SHEET NO.

A1.50

BLDG. PERMIT PLAN!
FILE COPY OF RECORD

RECEIVED
APR 13 2023
TOWN OF LONGBOAT KEY
Planning & Building


GENERAL ELECTRICAL NOTES

- 1) ALL ELECTRICAL TO BE WIRED IN ACCORDANCE WITH NATIONAL ELECTRICAL CODE 2017.
- 2) ELECTRICAL SUB CONTRACTOR TO SIZE ELECTRICAL PANEL IN ACCORDANCE WITH NATIONAL ELECTRIC CODE (NEC).
- 3) ALL OUTLETS THAT ARE NOT REQUIRED TO BE GFI PROTECTED SHALL BE ARC FAULT WITH TAMPER PROOF RECEPTACLES.
- 4) ALL ELECTRICAL OUTLETS & SWITCHES INCLUDING ELECTRICAL PANELS TO BE MOUNTED ABOVE DESIGN FLOOD ELEVATION (ADEF) WHEN REQ'D.
- 5) ALL SWITCHES AND RECEPTACLES TO BE DECORA (FLUSH WHITE) BY LEVITON.
- 6) G.C. TO COORDINATE ARCHITECTURAL POWER PLAN AND STRUCTURED WIRING PLAN BY OTHERS.
- 7) ALL FIRE SMOKE CARBON MONOXIDE DETECTORS TO BE WIRED IN TANDEM, IF ONE IS ACTIVATED IT SHALL CAUSE ALL DETECTORS TO SOUND.
- 8) PROVIDE EXTERIOR GARAGE DOOR CONTROL PANEL.
- 9) ALL LOW VOLTAGE FIXTURES SHALL BE IC LISTED.
- 10) PROVIDE DOWN STAIRS OUTDOOR FIXTURE STUB OUTS FOR FUTURE LANDSCAPE LIGHTING IN PLANTERS, TREES, IRRIGATION SYSTEMS, ETC.
- 11) CLOSET LIGHTING:
- RECESSED FIXTURE W/ LENS MUST MAINTAIN (FROM EDGE OF FINISHED TRIM) A MINIMUM OF 6" CLEARANCE TO SHELF AND A MINIMUM OF 18" TO THE BACK AND SIDE WALLS.
- FLUORESCENT FIXTURE W/ LENS MUST MAINTAIN 12" MIN. CLEARANCE TO THE SHELF AND 24" MINIMUM CLEARANCE TO THE BACK AND SIDE WALLS.
- 12) ALL EXTERIOR LIGHTING AND FANS WILL BE RATED FOR EXTERIOR USE.
- 13) AT LEAST 75% OF ALL LIGHTING TO BE HIGH EFFICIENCY LAMPS. SEE 2014 ENERGY CONSERVATION CODE SECTION 904.
- 14) GENERAL CONTRACTOR SHALL COORDINATE ALL CONTROL SYSTEMS AND INDIVIDUAL DRIVERS & DIMMERS FOR COMPATIBILITY.
- 15) SEE SHT. A1.60 FOR ELECTRICAL LEGEND.

ELECTRICAL LEGEND

FIXTURE SYMBOLS	LIGHT FIXTURES
A - ABOVE COUNTER	○ - RECESSED CEILING LIGHT FIXTURE
AUC - ABOVE UPPER CABINET	○ - RECESSED WALL WASH FIXTURE
ADEP - ABOVE DESIGN FLOOD ELEVATION PLANE	☀ - SURFACE MOUNTED CEILING LIGHT FIXTURE
C - RECESSED CLOCK RECEPTACLE	△ - PENDANT - CEILING MOUNTED
GFI - GFCI CIRCUIT	☀ - 3-HEAD LIGHT ASSEMBLY - CEILING MTG.
UC - UNDER COUNTER	☀ - WALL MOUNTED FLOOD LIGHT FIXTURE
USB - UNIVERSAL SERIAL BUS RECEPTACLE PORT	□ - JUNCTION BOX
VP - VAPOR PROOF FIXTURE	□ - HIGH VOLTAGE JUNCTION BOX PER MOTORIZED DOOR ACTUATOR MANUFACTURER'S SPECS
WCR - RECEPTACLE WITHIN CABINET W/ GFI PROTECTION	□ - HIGH VOLTAGE JUNCTION BOX PER ROLL DOWN BUG SCREEN MANUFACTURER'S SPECS
WP - WEATHER PROTECTED	□ - LOW VOLTAGE JUNCTION BOX PER ROLL DOWN WINDOW TREATMENT MANUFACTURER'S SPECS
SWITCHING	□ - UNDERWATER POOL LIGHT - WALL MTG.
⏻ - SINGLE POLE WALL SWITCH	□ - UNDERWATER POOL LIGHT - BOTTOM MTG.
⏻ - SINGLE POLE WALL SWITCH W/ DIMMER	☀ - WALL SCONCE
⏻ - SINGLE POLE WALL SWITCH W/ TIMER	▬ - SURFACE MOUNTED LED
⏻ - 3-WAY WALL SWITCH	▬ - SURFACE MOUNTED LED
⏻ - FLIP UP SWITCH - FLUSH W/ COUNTER TOP	▬ - UNDER CABINET LIGHTING
⏻ - FLIP UP SWITCH & DUPLEX RECEPTACLE COMBINATION - FLUSH W/ COUNTER TOP	▬ - LED UPLIGHTING
⏻ - LIGHT CONTROL TOUCH PAD	▬ - IN WALL MOUNTED LIGHT LOW VOLTAGE
⏻ - GARAGE DOOR OPENER CONTROL	☀ - CEILING MOUNTED FAN
MS - MOTION SENSOR LIGHT SWITCH W/ PHOTO CELL	☀ - FANS AT EXTERIOR LOCATIONS TO BE RATED FOR OUTDOOR USE, TYP.
OUTLETS:	Ⓢ - MISC.
ALL RECEPTACLES THAT ARE NOT REQUIRED TO BE G.F.I. PROTECTED SHALL BE ARC FAULT & TAMPERPROOF PER N.E.C. CODE	Ⓢ - SMOKE CARBON MONOXIDE DETECTOR HARD WIRED, INTERCONNECTED W/ BATTERY BACK-UP
ALL RECEPTACLE COVERS TO BE SCREW IN FSS TYPE	Ⓢ - ELECTRICAL PANEL
Ⓢ - DUPLEX RECEPTACLE	Ⓢ - THERMOSTAT
Ⓢ - ABOVE COUNTER LOCATED DUPLEX RECEPTACLE	Ⓢ - GAS
Ⓢ - WALL SWITCH CONTROLLED DUPLEX RECEPTACLE (ONE OUTLET SWITCHED - ONE NON-SWITCHED) (WHEN WIRED IN TANDEM ONLY - SWITCHED OUTLETS TO BE WIRED TOGETHER)	Ⓢ - DOOR CHIME
Ⓢ - 220 VOLT RECEPTACLE	Ⓢ - CEILING MOUNTED EXHAUST FAN
Ⓢ - CEILING OUTLET	Ⓢ - SURFACE MOUNTED SPEAKER
Ⓢ - FLOOR OUTLET	Ⓢ - ALARM PANEL
Ⓢ - FLIP UP DUPLEX RECEPTACLE - FLUSH W/ COUNTER TOP	
Ⓢ - CAT 5	
Ⓢ - CABLE TV	
Ⓢ - DISCONNECT	

1 SECOND FLOOR ELECTRICAL PLAN
1/4" = 1'-0"

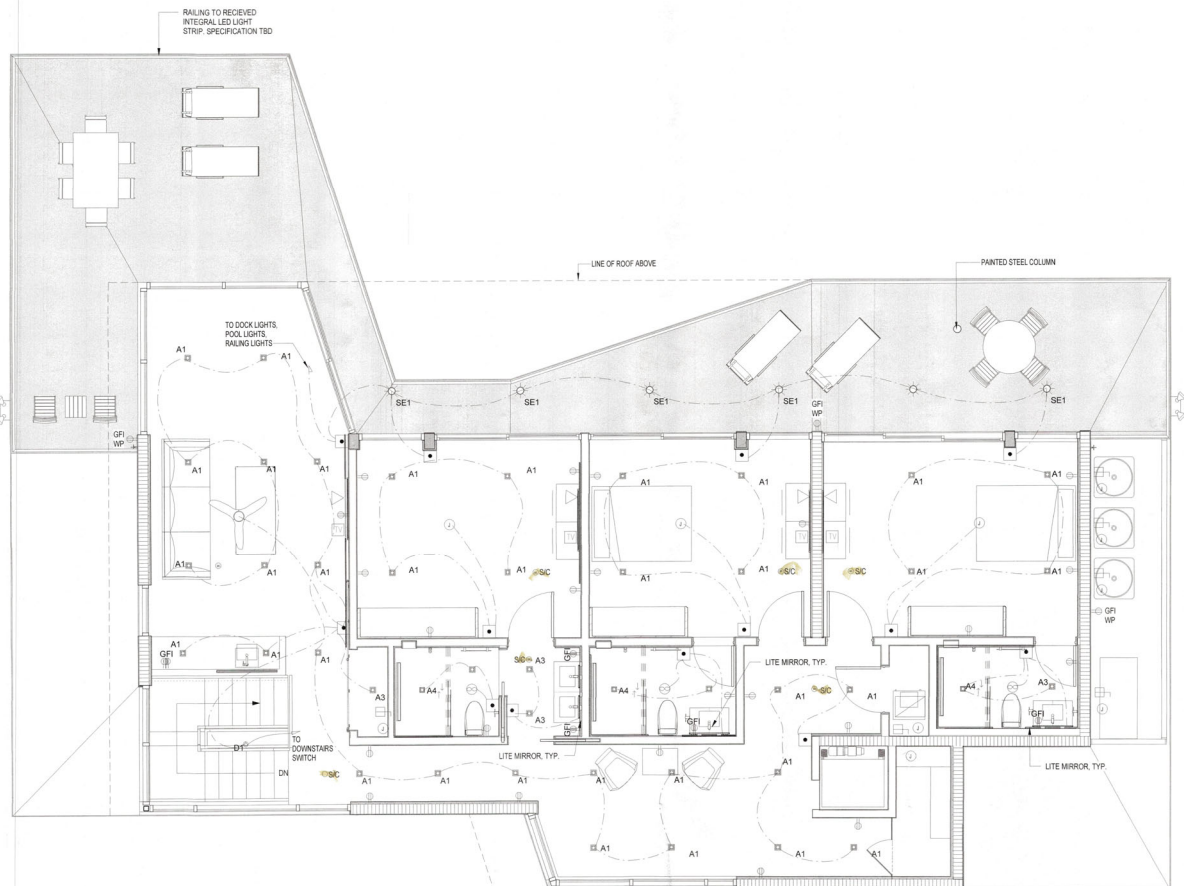

REVISIONS

No. Date

1348 FRUITVILLE ROAD, SUITE 204
SARASOTA, FLORIDA 34236
Tel: (813) 957-7394
Fax: (813) 957-7394
www.dsdesign.com

DSG ARCHITECTS
ARCHITECTURE
INTERIOR DESIGN
CONSTRUCTION MANAGEMENT

DSG



FRANCISCO RESIDENCE
629 KINGFISHER LN. LONGBOAT KEY FL. 34228
CONSTRUCTION DOCUMENTS

SECOND FLOOR
ELECTRICAL
PLAN

PROJECT: XXX
DRAWN BY: MCA
CHECKED BY: MES
DATE: 03/28/23



SHEET NO.
A1.60


BLDG. PERMIT PLANS
FILE COPY OF RECORD

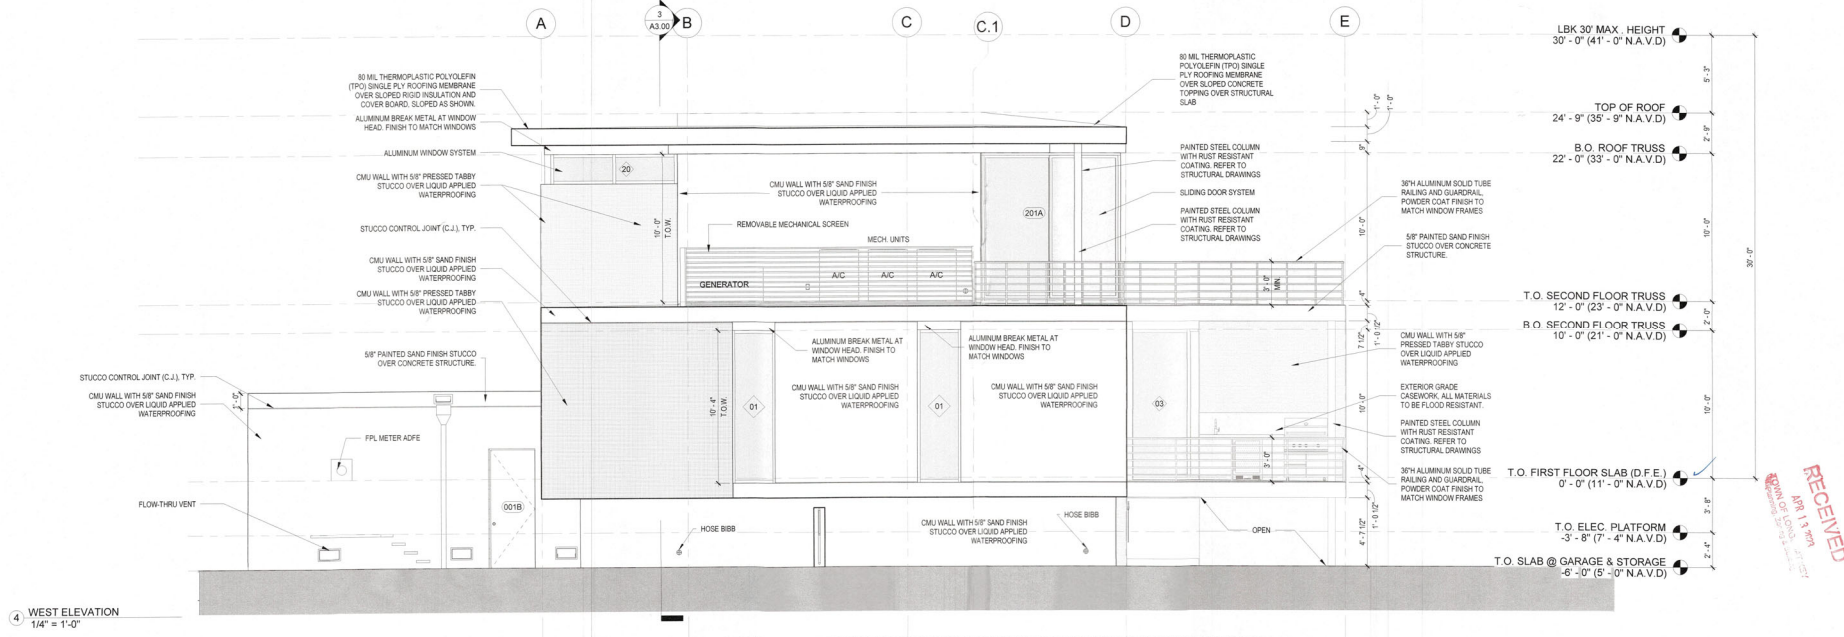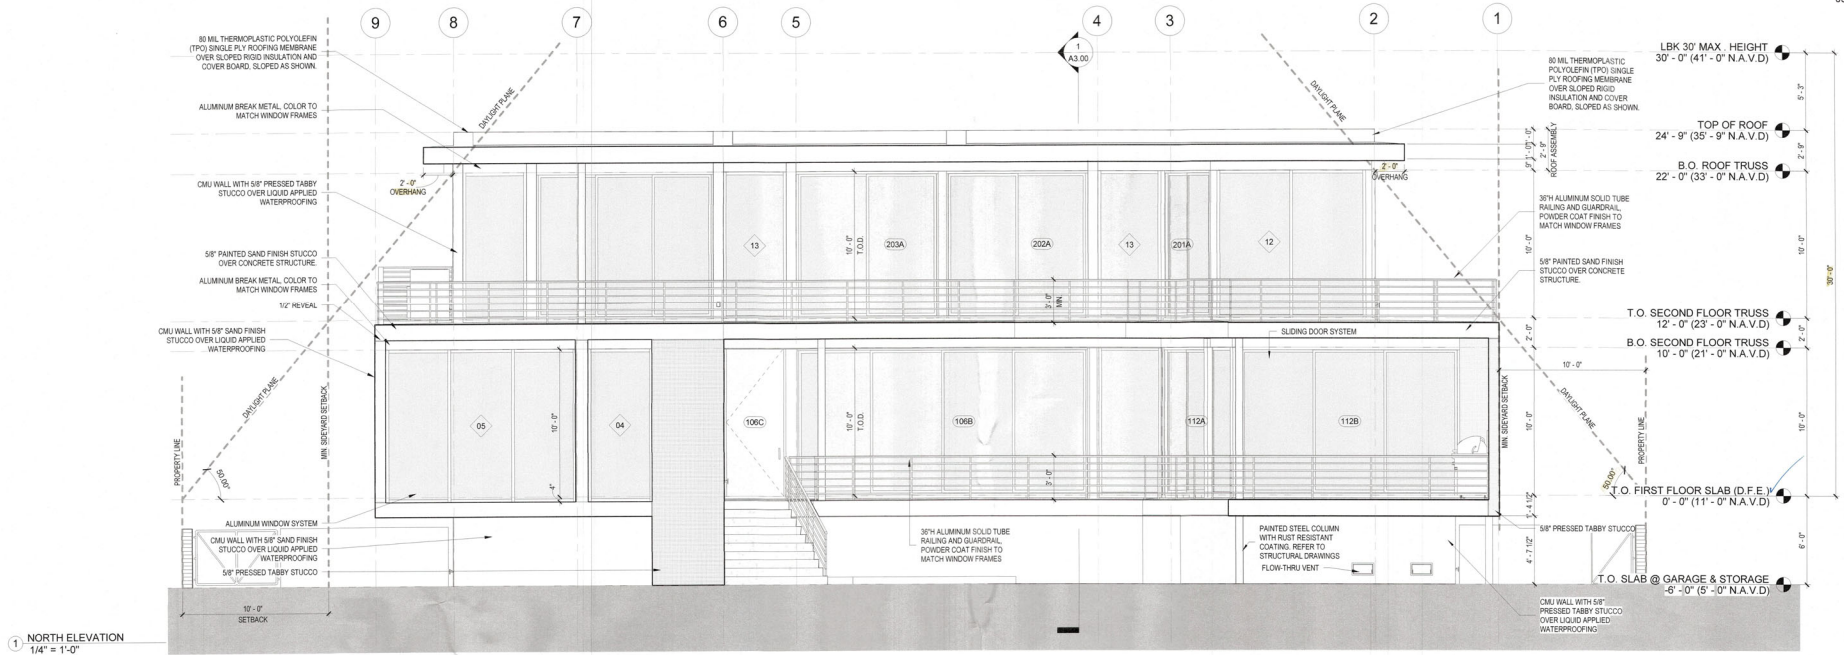

RECEIVED
APR 11 2023
RECEIVED BY: [Signature]




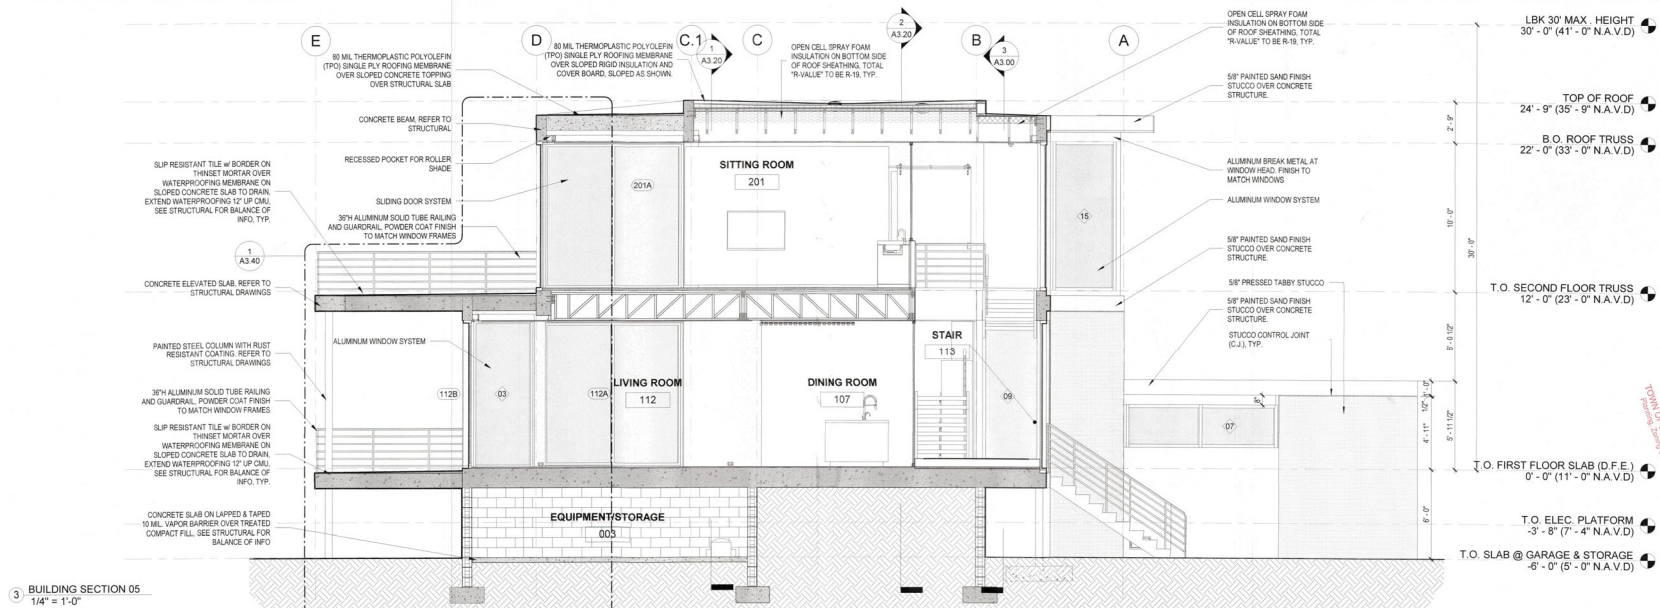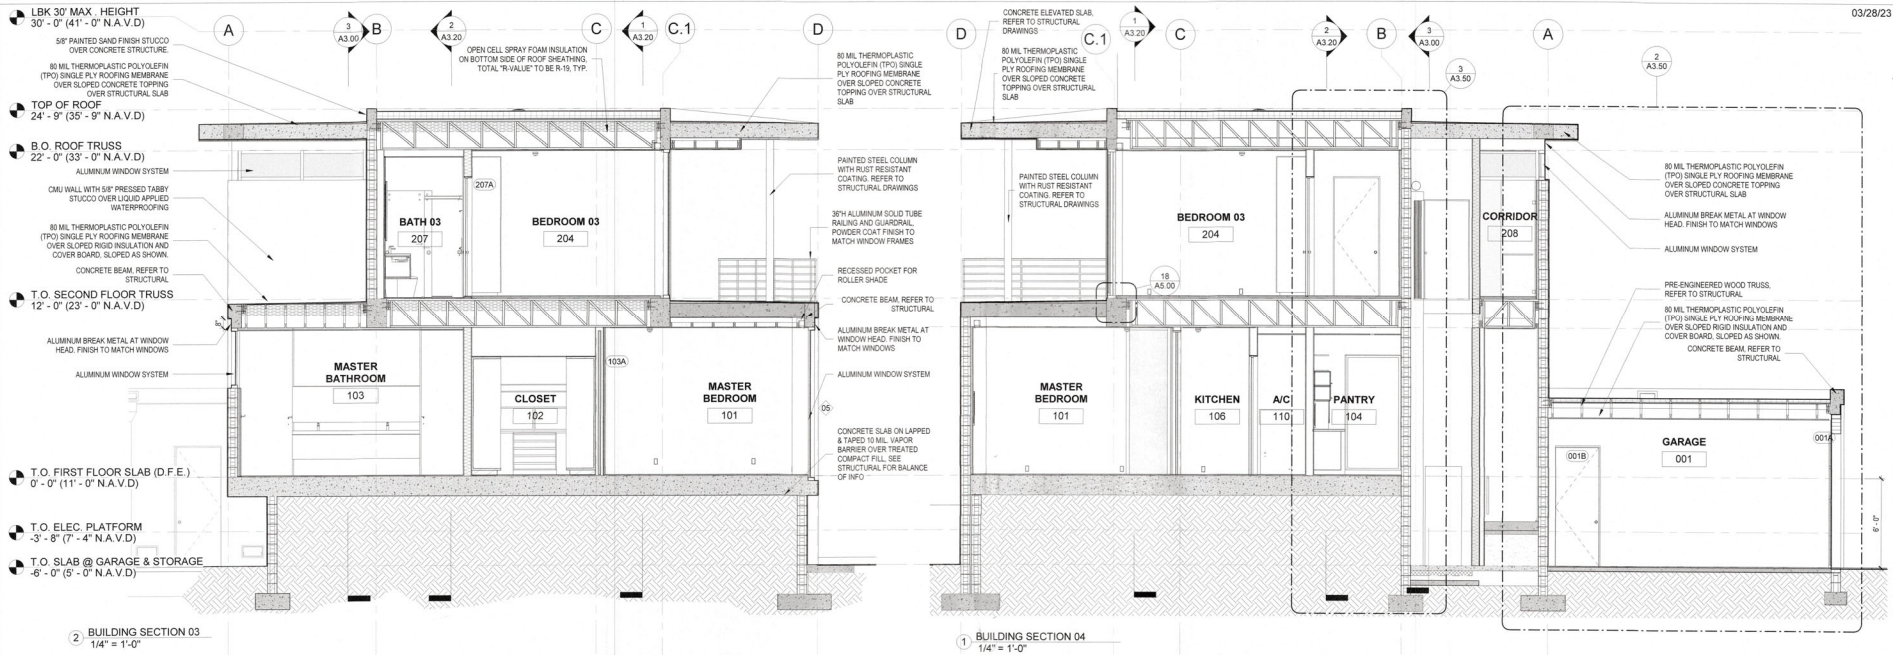

 


TO THE BEST OF MY KNOWLEDGE, SAID PLANS AND SPECIFICATIONS COMPLY WITH THE APPLICABLE MINIMUM BUILDING CODES AND THE APPLICABLE MINIMUM FIRE SAFETY STANDARDS AS DETERMINED IN ACCORDANCE WITH CHAPTERS 553 AND 633, LAW OF FLORIDA


RECEIVED
APR 13 2023
JOHN L. LONGBOAT KEY
PERMITTING DEPARTMENT

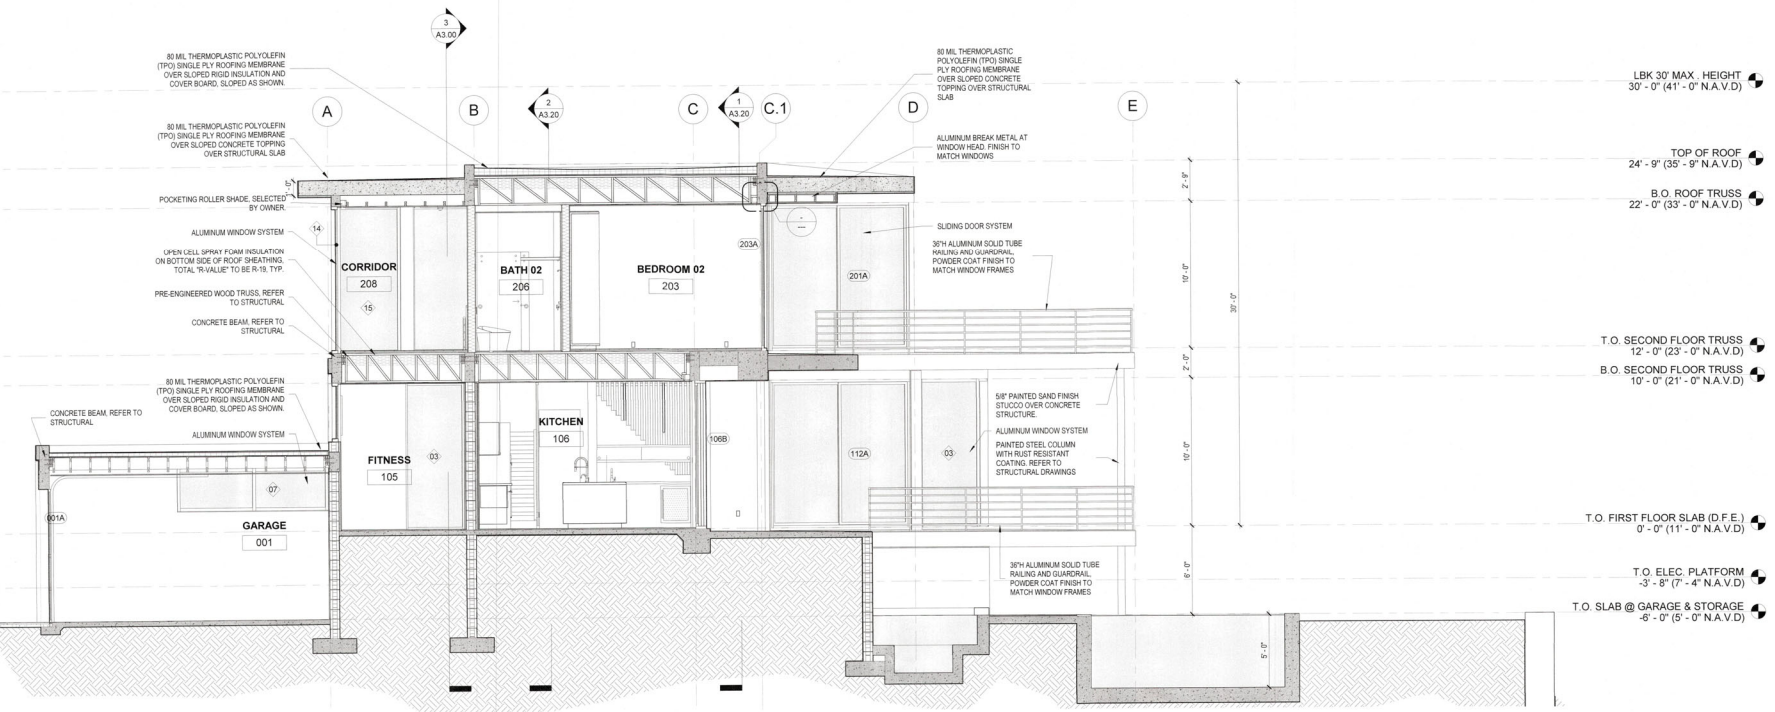


Section 9
1/4" = 1'-0"

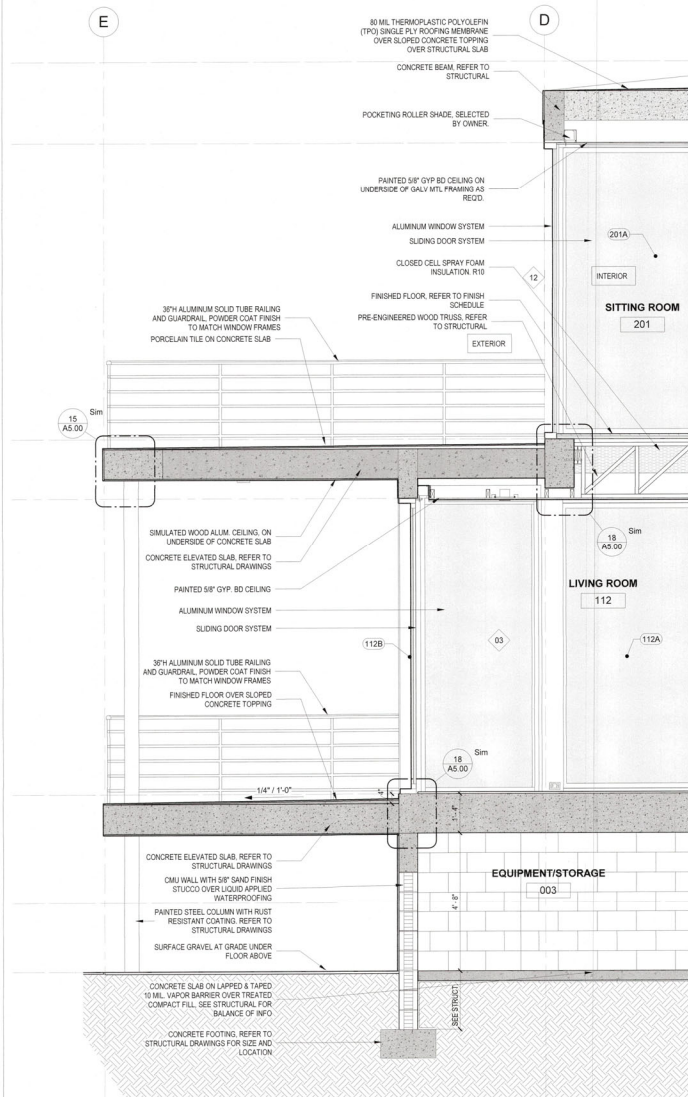

1 WALL SECTION 01
1/2" = 1'-0"

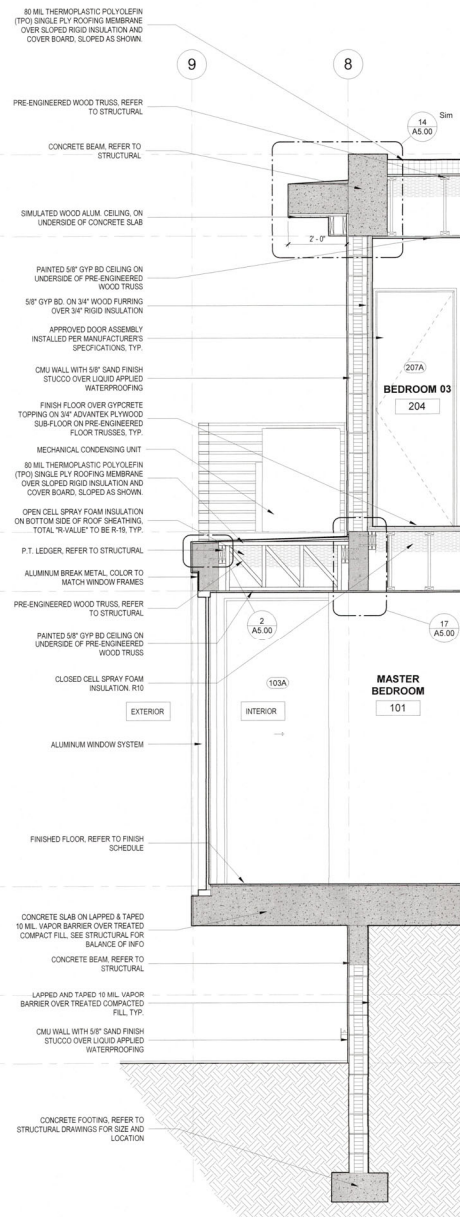

2 WALL SECTION 02
1/2" = 1'-0"

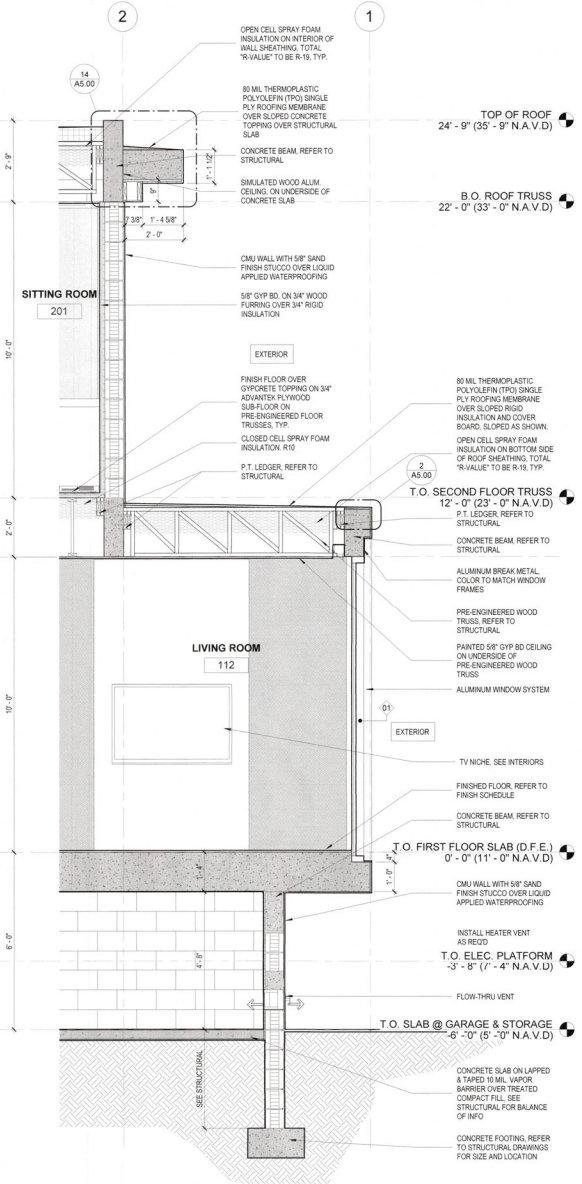

3 WALL SECTION 03
1/2" = 1'-0"

D

C.1

B

A

03/28/23

OPEN CELL SPRAY FOAM INSULATION
ON INTERIOR OF WALL SHEATHING.
TOTAL "R" VALUE TO BE R-18, TYP.

80 MIL THERMOPLASTIC POLYOLEFIN
(TPO) SINGLE PLY ROOFING MEMBRANE
OVER SLOPED RIGID INSULATION AND
COVER BOARD, SLOPED AS SHOWN.

80 MIL THERMOPLASTIC POLYOLEFIN
(TPO) SINGLE PLY ROOFING MEMBRANE
OVER SLOPED CONCRETE TOPPING
OVER STRUCTURAL SLAB

CONCRETE ELEVATED SLAB, REFER TO
STRUCTURAL DRAWINGS

SIMULATED WOOD ALUM. CEILING, ON
UNDERSIDE OF CONCRETE SLAB

PAINTED STEEL COLUMN WITH RUST
RESISTANT COATING, REFER TO
STRUCTURAL DRAWINGS

30TH ALUMINUM SOLID TUBE RAILING
AND GUARDRAIL, POWDER COAT FINISH
TO MATCH WINDOW FRAMES

5/8" PAINTED SAND FINISH STUCCO
OVER CONCRETE STRUCTURE

PAINTED STEEL COLUMN WITH RUST
RESISTANT COATING, REFER TO
STRUCTURAL DRAWINGS

CMU WALL WITH 5/8" PREPRESSED TABBY
STUCCO OVER LIQUID APPLIED
WATERPROOFING

30TH ALUMINUM SOLID TUBE RAILING
AND GUARDRAIL, POWDER COAT FINISH
TO MATCH WINDOW FRAMES

SLIP RESISTANT TILE w/ BORDER ON
THINSET MORTAR OVER
WATERPROOFING MEMBRANE ON
SLOPED CONCRETE SLAB TO DRAIN,
EXTEND WATERPROOFING 12" UP CMU,
SEE STRUCTURAL FOR BALANCE OF
INFO, TYP.

CONCRETE SLAB ON LAPPED & TAPED
10 MIL VAPOR BARRIER OVER TREATED
COMPACT FILL, SEE STRUCTURAL FOR
BALANCE OF INFO

30TH ALUMINUM SOLID TUBE RAILING
AND GUARDRAIL, POWDER COAT FINISH
TO MATCH WINDOW FRAMES

5/8" PAINTED SAND FINISH STUCCO
OVER CONCRETE STRUCTURE

CONCRETE SLAB ON LAPPED & TAPED
10 MIL VAPOR BARRIER OVER TREATED
COMPACT FILL, SEE STRUCTURAL FOR
BALANCE OF INFO

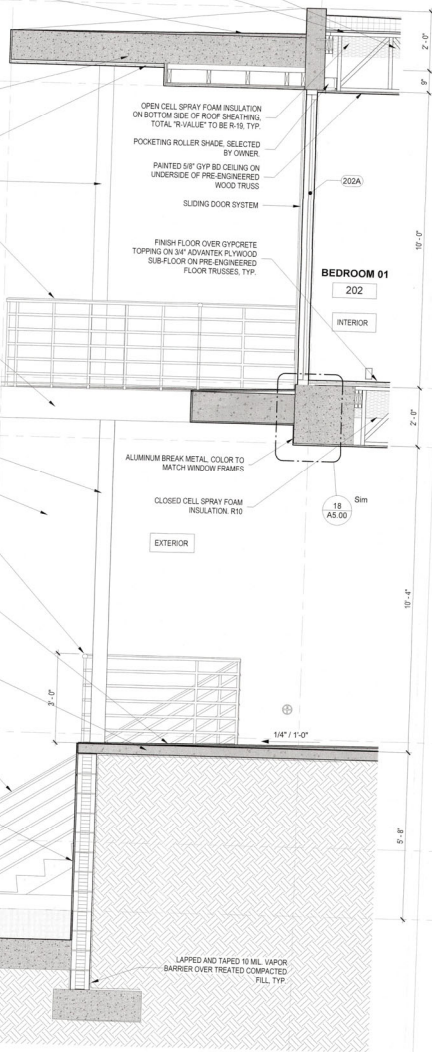

1 WALL SECTION 04
1/2" = 1'-0"

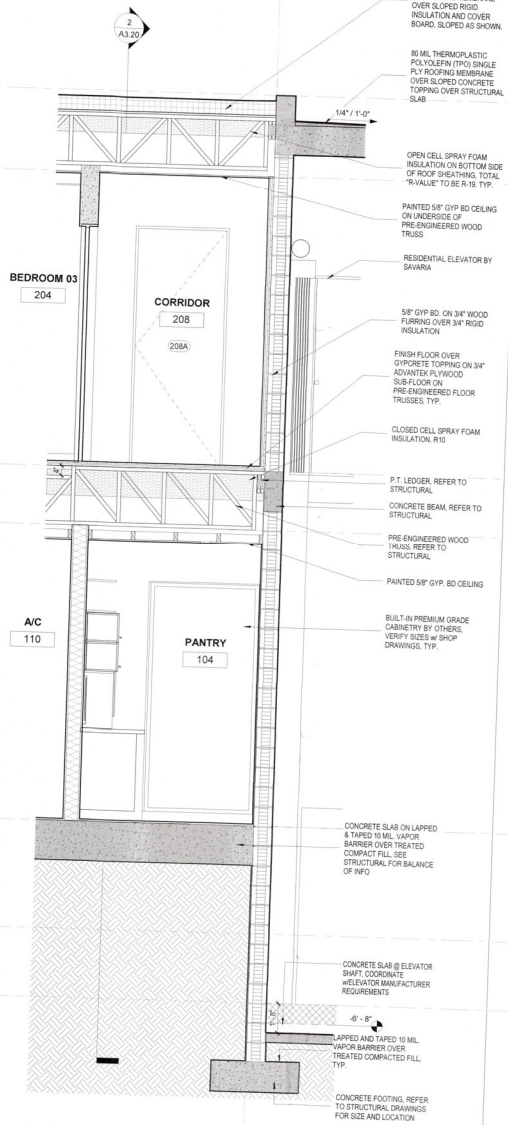

3 WALL SECTION 05
1/2" = 1'-0"

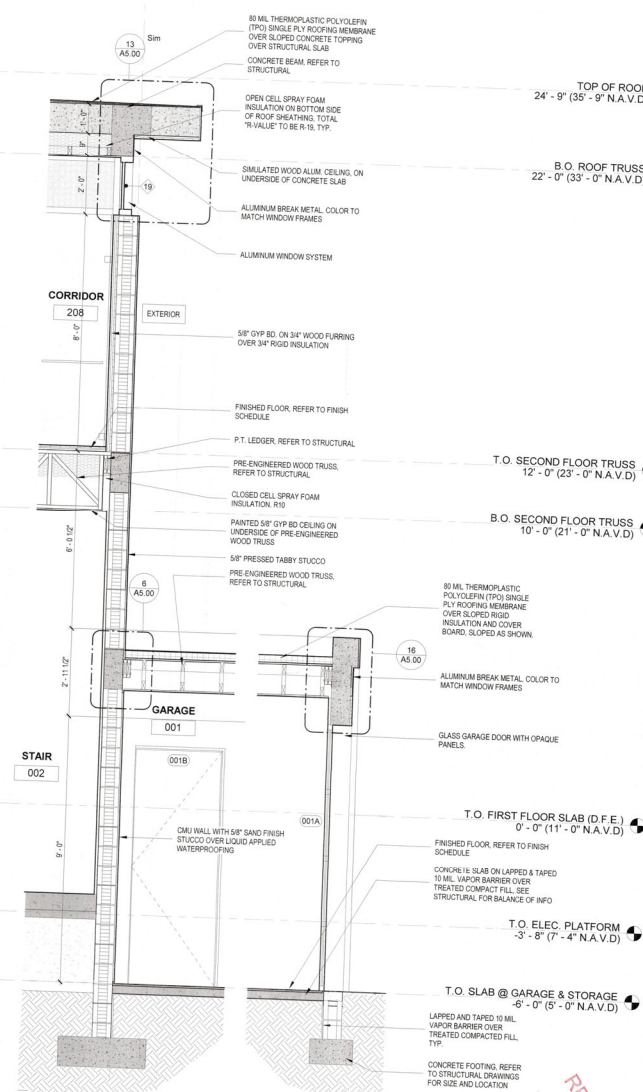

2 WALL SECTION 06
1/2" = 1'-0"

LBK 30' MAX. HEIGHT
30' - 0" (41' - 0" N.A.V.D.)

TOP OF ROOF
24' - 9" (35' - 9" N.A.V.D.)

B.O. ROOF TRUSS
22' - 0" (33' - 0" N.A.V.D.)

T.O. SECOND FLOOR TRUSS
12' - 0" (23' - 0" N.A.V.D.)

B.O. SECOND FLOOR TRUSS
10' - 0" (21' - 0" N.A.V.D.)

T.O. FIRST FLOOR SLAB (D.F.E.)
0' - 0" (11' - 0" N.A.V.D.)

T.O. ELEC. PLATFORM
-3' - 8" (7' - 4" N.A.V.D.)

T.O. SLAB @ GARAGE & STORAGE
-6' - 0" (5' - 0" N.A.V.D.)

CONCRETE FOOTING, REFER TO
STRUCTURAL DRAWINGS FOR
SIZE AND LOCATION

DSOG ARCHITECTS

DSOG

FRANCISCO RESIDENCE
629 KINGFISHER LN. LONGBOAT KEY FL. 34228

CONSTRUCTION DOCUMENTS

PROJECT: XXX
DRAWN BY: MCA
CHECKED BY: MES
DATE: 03/28/23

SHEET NO. A3.50

RECEIVED

APR 13 2023

DATE: 03/28/23

DATE: 03/28/23

© 2023 DSDG ARCHITECTS DO NOT SCALE DRAWING. TO THE BEST OF MY KNOWLEDGE, SAID PLANS AND SPECIFICATIONS COMPLY WITH THE APPLICABLE MINIMUM BUILDING CODES AND THE APPLICABLE MINIMUM FIRE SAFETY STANDARDS AS DETERMINED IN ACCORDANCE WITH CHAPTERS 555 AND 633, LAW OF FLORIDA.

FRANCISCO RESIDENCE

FILE COPY OF RECORD

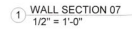



RECEIVED
APR 13 2023
TOWN OF LONGBOAT KEY
Planning, Zoning & Building

        


© 2023 DSDG ARCHITECTS DO NOT SCALE DRAWING. TO THE BEST OF MY KNOWLEDGE, SAID PLANS AND SPECIFICATIONS COMPLY WITH THE APPLICABLE MINIMUM BUILDING CODES AND THE APPLICABLE MINIMUM FIRE SAFETY STANDARDS AS DETERMINED IN ACCORDANCE WITH CHAPTERS 553 AND 633, LAW OF FLORIDA

BLDG. PERMIT
FILE COPY OF R


BLDG. PERMIT PLANS
FILE COPY OF RECORD

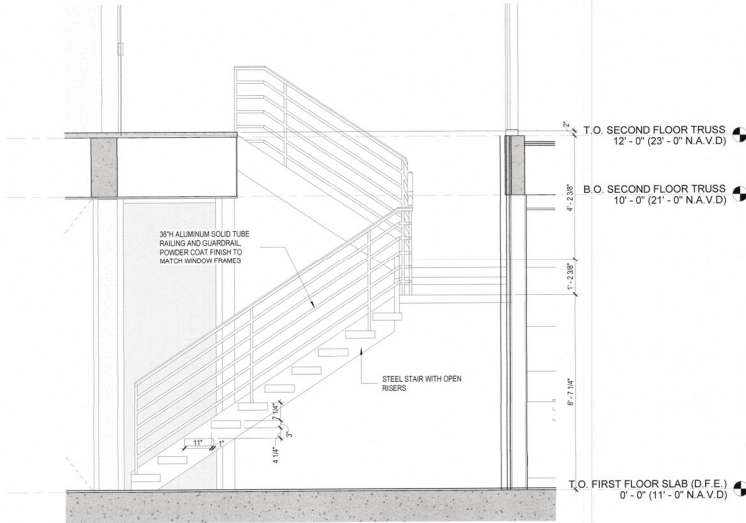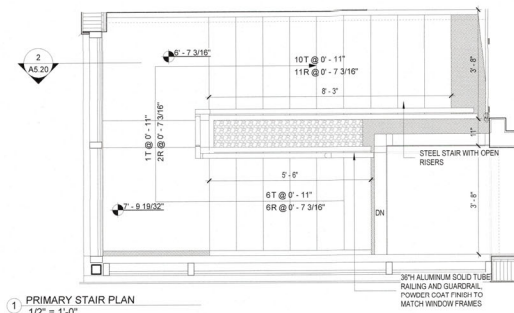

2 SECTION AT PRIMARY INTERIOR STAIR
1/2" = 1'-0"

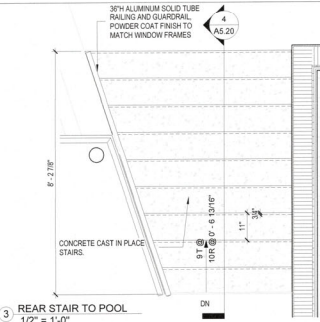


3 REAR STAIR TO POOL
1/2" = 1'-0"

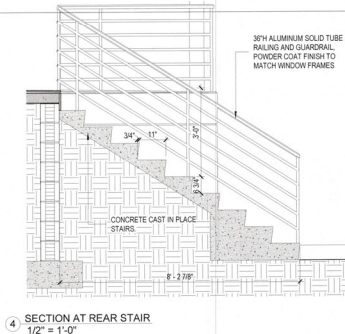


4 SECTION AT REAR STAIR
1/2" = 1'-0"


© 2023 DSDG ARCHITECTS DO NOT SCALE DRAWING. TO THE BEST OF MY KNOWLEDGE, SAID PLANS AND SPECIFICATIONS COMPLY WITH THE APPLICABLE MINIMUM BUILDING CODES AND THE APPLICABLE MINIMUM FIRE SAFETY STANDARDS AS DETERMINED IN ACCORDANCE WITH CHAPTERS 553 AND 633, LAW OF FLORIDA.

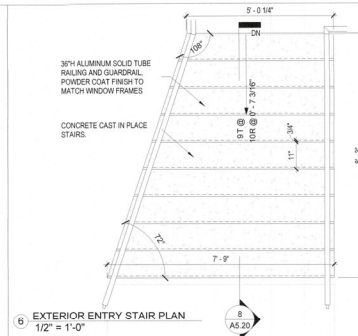


6 EXTERIOR ENTRY STAIR PLAN
1/2" = 1'-0"

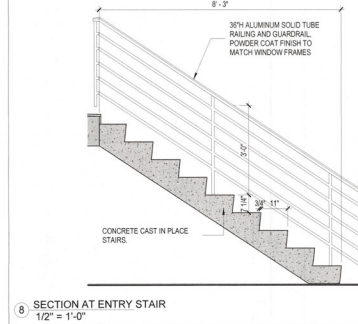

8 SECTION AT ENTRY STAIR
1/2" = 1'-0"

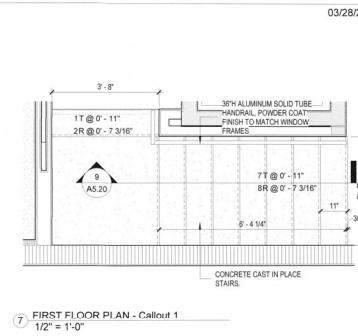


7 FIRST FLOOR PLAN - Callout 1
1/2" = 1'-0"

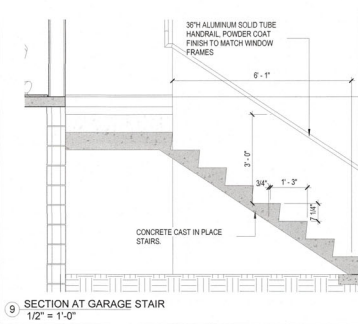

9 SECTION AT GARAGE STAIR
1/2" = 1'-0"

- NOTES:
- 1) MATERIAL TO BE PRE-FINISHED ALUMINUM (COLOR TO BE DETERMINED).
 - 2) MAINTAIN REGULAR SPACING OF UPRIGHTS ACROSS THE FULL LENGTH OF VISION BARRIER/GUARDRAIL.
 - 3) CAP & WELD ALL EXPOSED TUBE ENDS.
 - 4) PROVIDE WEEP HOLES.
 - 5) PROVIDE SUBMITTALS FOR ALL CONDITIONS & FASTENING TO STRUCTURE, (SIGNED & SEALED W/ CALCULATIONS).
 - 6) MANUFACTURER TO COMPENSATE FOR ALL DISSIMILAR MATERIALS.

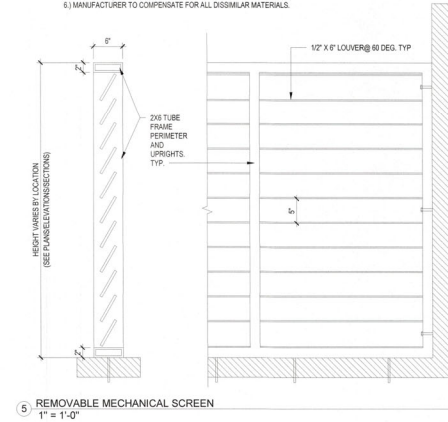

5 REMOVABLE MECHANICAL SCREEN
1" = 1'-0"

03/28/23

REVISIONS

No. Date

DSDG ARCHITECTS

ARCHITECTURE

PLANNING

INTERIOR DESIGN

CONSTRUCTION MANAGEMENT

DSDG

FRANCISCO RESIDENCE

629 KINGFISHER LN. LONGBOAT KEY FL. 34228

CONSTRUCTION DOCUMENTS

STAIR PLAN AND DETAILS

PROJECT: XXX

DRAWN BY: MCA

CHECKED BY: MES

DATE: 03/28/23

SHEET NO.

A5.20

BLDG. PERMIT PLANS

FILE COPY OF RECORD

APR 13 2023

TOWN OF LONGBOAT KEY

Permitting & Building

RECEIVED

APR 13 2023

Permitting & Building

RECEIVED

APR 13 2023

101	MASTER BEDROOM	WD		PNT/T	GWB	
102	CLOSET	T		PNT/T	GWB	
103	MASTER BATHROOM	T	T	PNT/T	GWB/WD	WD SLAT WALL & CEILING FEATURE, FULL HGT TILE
104	PAINTRY	T		PNT	GWB	
105	FITNESS	EP	EP	PNT	GWB	
106	KITCHEN	T		PNT/T	GWB	
107	DINING ROOM	T		PNT/T	GWB/WD	WD SLAT & TILE WALL & CEILING FEATURE
108	LAUNDRY	T		PNT/T	GWB	
109	AC	T		PNT		
110	AC	T		PNT		
111	POWDER ROOM	T		PNT/T	GWB	FULL HGT WALL TILE
112	LIVING ROOM	T		PNT/T/WD	G	WD SLAT TILE WALL FEATURE @ TV
113	STAR	WD		PNT/T	GWB	DECO STONE 3D WALL TILE
201	SITTING ROOM	WD		PNT/T/WD	GWB/WD	WD SLAT TILE WALL FEATURE @ TV
202	BEDROOM 01	WD		PNT	GWB	
203	BEDROOM 02	WD		PNT	GWB	
204	BEDROOM 03	WD		PNT	GWB	
205	BATH 01	T	T	PNT/T	GWB	FULL HGT WALL TILE SHOWER ENCLOSURE & DECO 3D VANITY WALL TILE
206	BATH 02	T	T	PNT/T	GWB	FULL HGT WALL TILE SHOWER ENCLOSURE & DECO 3D VANITY WALL TILE
207	BATH 03	T	T	PNT/T	GWB	FULL HGT WALL TILE SHOWER ENCLOSURE & DECO 3D VANITY WALL TILE
208	CORRIDOR	WD		PNT/WD	GWB/WD	
210	DATA	WD		PNT	GWB	
211	SAUNA	WD	WD	WD	WD	
212	STAIR	WD		PNT/T	GWB	
213	AC					

FINISH NOTES

- ALL SPECIFIC FINISHES TO BE DETERMINED AND COORDINATED BY ARCHITECT, INTERIOR DESIGNER AND OWNERS.
- ALL CONSTRUCTION LOCATED BELOW BASE FLOOD ELEVATION SHALL BE OF WATER RESISTANT MATERIALS.
- ALL GYP. BD. AND STUCCO FINISHES TO BE PAINTED.
- PROVIDE PROPLEX MSC30 SOUND SUPPRESSION UNDERLAYMENT AT ALL FINISH FLOOR LOCATIONS.
- SEE SPECIFICATIONS FOR ELEVATOR CAB FINISHES.

FINISH ABBREVIATIONS


- PNT - PAINT
 EP - EPOXY PAINT
 WD - HARD WOOD
 AL - ALUMINUM
 CONC - SEALED CONCRETE
 PV - CONCRETE PAVERS
 LVT - LUXURY VINYL TILE
 ACT - ACOUSTICAL CEILING TILE
 T - TILE
 GWB - GYPSUM WALL BOARD
 T&G - TONGUE AND GROOVE NOVEL GAP

WINDOW SCHEDULE

MARK	LENGTH	HEIGHT	MANUFACTURER	FINISH	GLASS	COMMENTS
01	3'-0"	10'-4"	ES WINDOWS	BLACK	SB70-XL	ES-8000
02	6'-0"	10'-4"	ES WINDOWS	BLACK	SB70-XL	ES-8000
03	4'-4"	10'-0"	ES WINDOWS	BLACK	SB70-XL	ES-8000
04	4'-5 1/4"	10'-4"	ES WINDOWS	BLACK	SB70-XL	ES-8000
05	12'-11 7/8"	10'-4"	ES WINDOWS	BLACK	SB70-XL	ES-8000
06	8'-0"	4'-0 1/2"	ES WINDOWS	BLACK	SB70-XL	ES-8000
07	10'-10"	2'-10 1/2"	ES WINDOWS	BLACK	SB70-XL	ES-8000
08	3'-7"	10'-4"	ES WINDOWS	BLACK	SB70-XL	ES-8000
09	3'-11"	10'-4"	ES WINDOWS	BLACK	SB70-XL	ES-8000
10	3'-4"	10'-0"	ES WINDOWS	BLACK	SB70-XL	ES-8000
11	9'-7 3/8"	10'-0"	ES WINDOWS	BLACK	SB70-XL	ES-8000
12	10'-2"	10'-0"	ES WINDOWS	BLACK	SB70-XL	ES-8000
13	4'-4"	10'-0"	ES WINDOWS	BLACK	SB70-XL	ES-8000
14	12'-0"	10'-0"	ES WINDOWS	BLACK	SB70-XL	ES-8000
15	4'-0"	10'-0"	ES WINDOWS	BLACK	SB70-XL	ES-8000
16	13'-3"	10'-0"	ES WINDOWS	BLACK	SB70-XL	ES-8000
17	7'-10"	10'-0"	ES WINDOWS	BLACK	SB70-XL	ES-8000
18	7'-4"	3'-11 1/2"	ES WINDOWS	BLACK	SB70-XL	ES-8000
19	14'-4 3/8"	2'-0"	ES WINDOWS	BLACK	SB70-XL	ES-8000
20	8'-0"	2'-0"	ES WINDOWS	BLACK	SB70-XL	ES-8000

WINDOW NOTES

- 1) G.C. TO VERIFY ALL WINDOW ROUGH AND MASONRY OPENINGS BEFORE ORDERING
- 2) EXACT WINDOW SIZES SHALL BE VERIFIED BY G.C. AND WINDOW MANUFACTURER
- 3) WINDOW MANUFACTURER TO MEET ALL DESIGN PRESSURES NOTED ON STRUCTURAL DRAWINGS
- REFER TO ATTACHED PRODUCT CONTROL NOTICE OF ACCEPTANCE
- 4) REFER TO EXTERIOR ELEVATIONS FOR MUNTIN PATTERNS.
- 5) GLASS FOR ALL EXTERIOR WINDOWS TO BE SOLARBAN 10X LOW-E IMPACT INSULATED CLEAR GLASS OR EQUAL W/ SENTRYGLAS PLUS INTERLAYER (SGP)
- 6) WATER PROOFING AT EXTERNAL WINDOWS SHALL BE INSTALLED IN ACCORDANCE WITH FPM/DMMA 250-10.
- 7) WINDOWS LISTED AS OPAQUE TO BE MADE WITH A WHITE PVB INNER LAYER - "ARCTIC SNOW" IN COLOR.
- 8) WINDOWS LABELED AS EGRESS SHALL MEET FBC 620 REQUIREMENTS.
- 9) TEMPERED GLASS IN ALL HAZARDOUS LOCATIONS SHALL MEET FBC SECTION R08.4 & FBC-R 2409. SEE ELEVATIONS IN WINDOW SCHEDULE FOR TEMPERED - T SYMBOL.
- 10) SUBMIT SHOP DRAWINGS FOR ARCHITECT AND CLIENT APPROVAL. TO BE REVIEWED BY G.C. PRIOR TO SUBMITTAL TO ARCHITECT
- 11) ALL EXTERIOR PREFINISHED FRAMES TO BE BLACK.

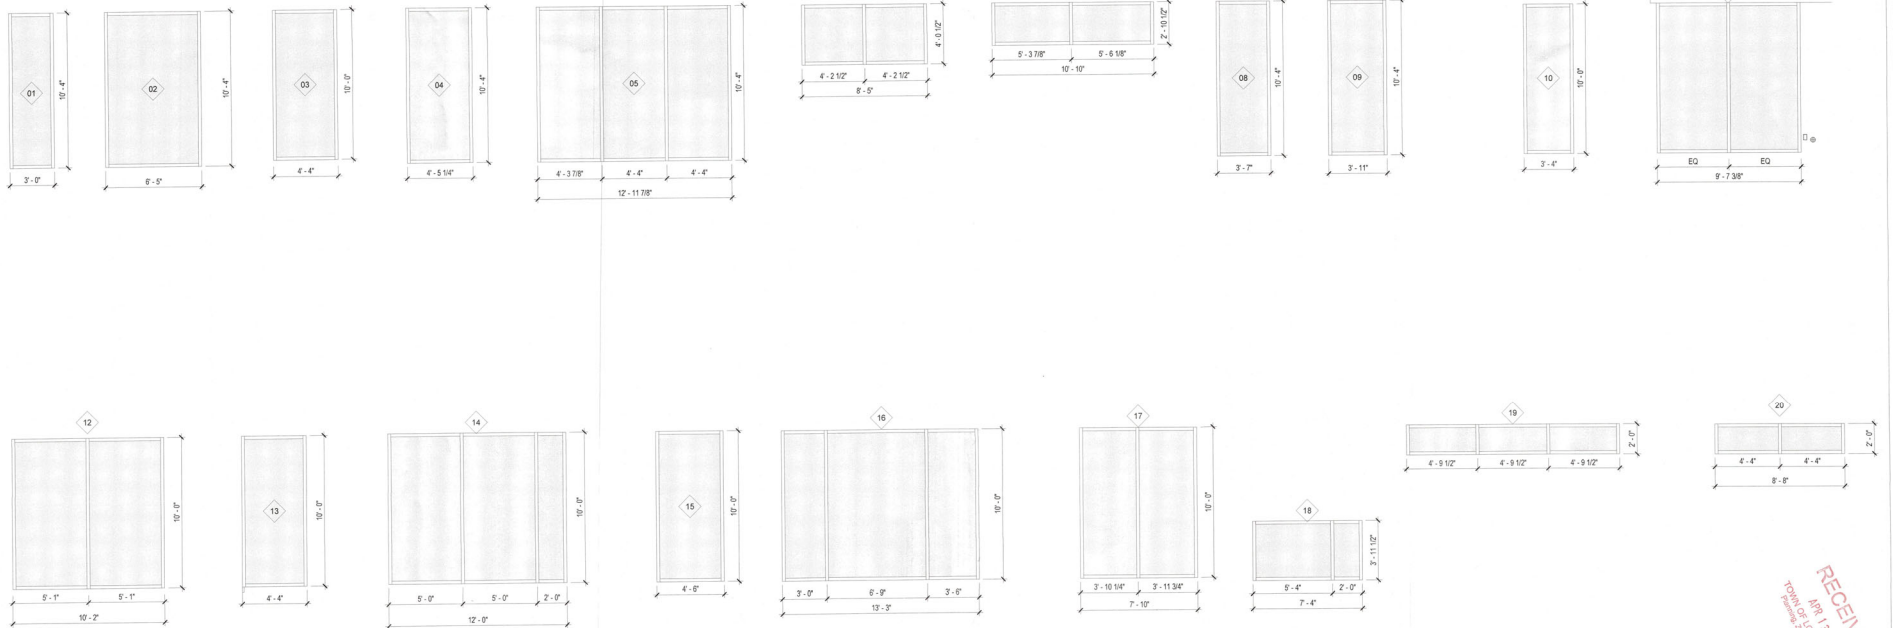

DSOG ARCHITECTS
 ARCHITECTURE
 PLANNING
 INTERIOR DESIGN
 CONSTRUCTION MANAGEMENT



FRANCISCO RESIDENCE
 629 KINGFISHER LN. LONGBOAT KEY FL. 34228
 CONSTRUCTION DOCUMENTS

ROOM FINISH &
 WINDOW
 SCHEDULES

PROJECT: AXK
 DRAWN BY: MCA
 CHECKED BY: MES
 DATE: 03/28/23

SHEET NO.

A6.00

BLDG. PERMIT PLANS
 FILE COPY OF RECORD


RECEIVED
 APR 13 2023
 PROJECT: FRANCISCO RES

1348 FRUITVILLE ROAD, SUITE 204
SARASOTA, FLORIDA 34236
Tel (941) 955-5645
Fax (941) 955-7354
www.dsdlinc.com


DSDG ARCHITECTS
ARCHITECTURE
PLANNING
INTERIOR DESIGN
CONSTRUCTION MANAGEMENT




A6.10

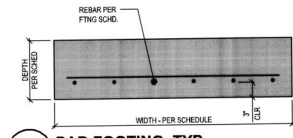


P PAD FOOTING, TYP.
SCALE: NTS

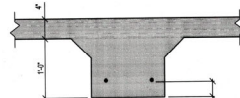


THICKENED SLAB FOOTING, TYP.
1/2" = 1'-0"

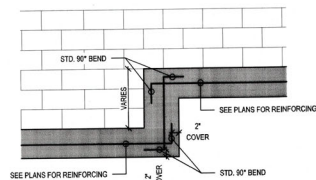


FOOTER STEP DETAIL, TYPICAL
1/2" = 1'-0"

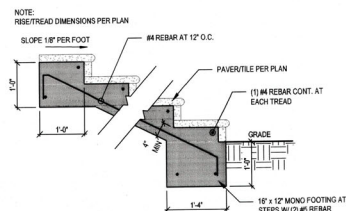


ST1 STAIR ON GRADE w/ PAVERS DETAIL
3/4" = 1'-0"

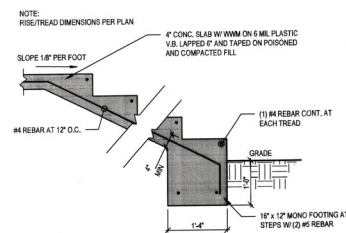


ST2 STAIR ON GRADE w/ PAVERS DETAIL
3/4" = 1'-0"

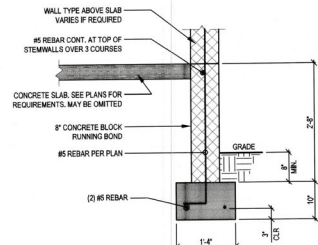


S UP TO 4 COURSE STEMWALL 1-STORY WALL
SCALE: NTS

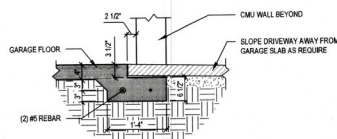


G1 GARAGE DOOR RECESS
3/4" = 1'-0"

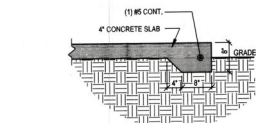


M3 SLAB EDGE - EQUIPMENT PAD
3/4" = 1'-0"

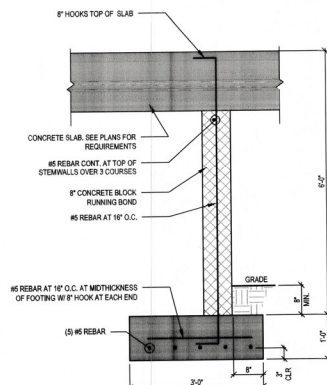


1 9 COURSE STEMWALL
NTS

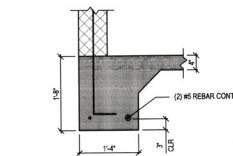


M1

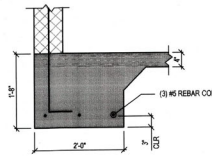

M2

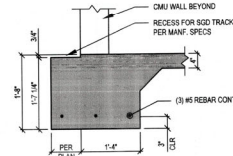


M1A

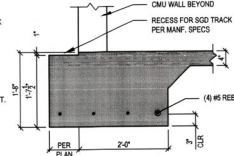


M2A


MONO FOOTING SECTIONS
3/4" = 1'-0"

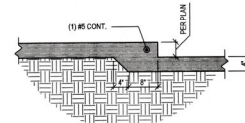

R1 SLAB RECESS - SHOWER
3/4" = 1'-0"

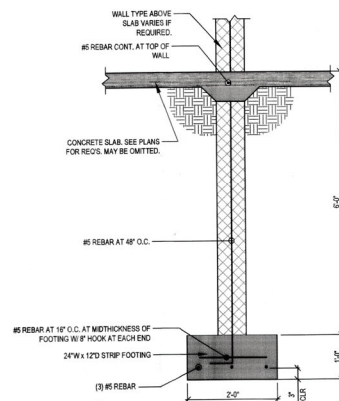


2 ANGLE OF REPOSE FND.
NTS

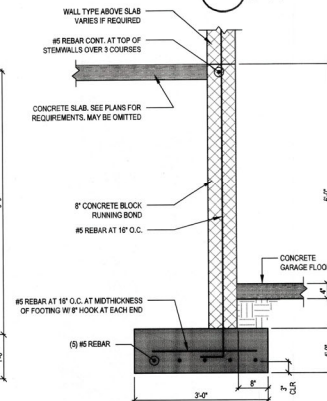


3 9 COURSE STEMWALL
NTS


SW1 SCREEN WALL
3/4" = 1'-0"

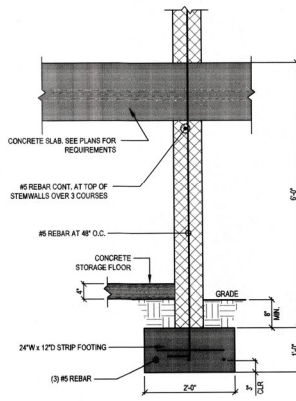

4 SECTION
NTS

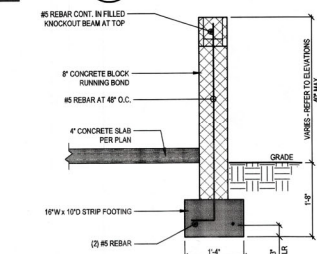

5 11 COURSE STEMWALL
Scale

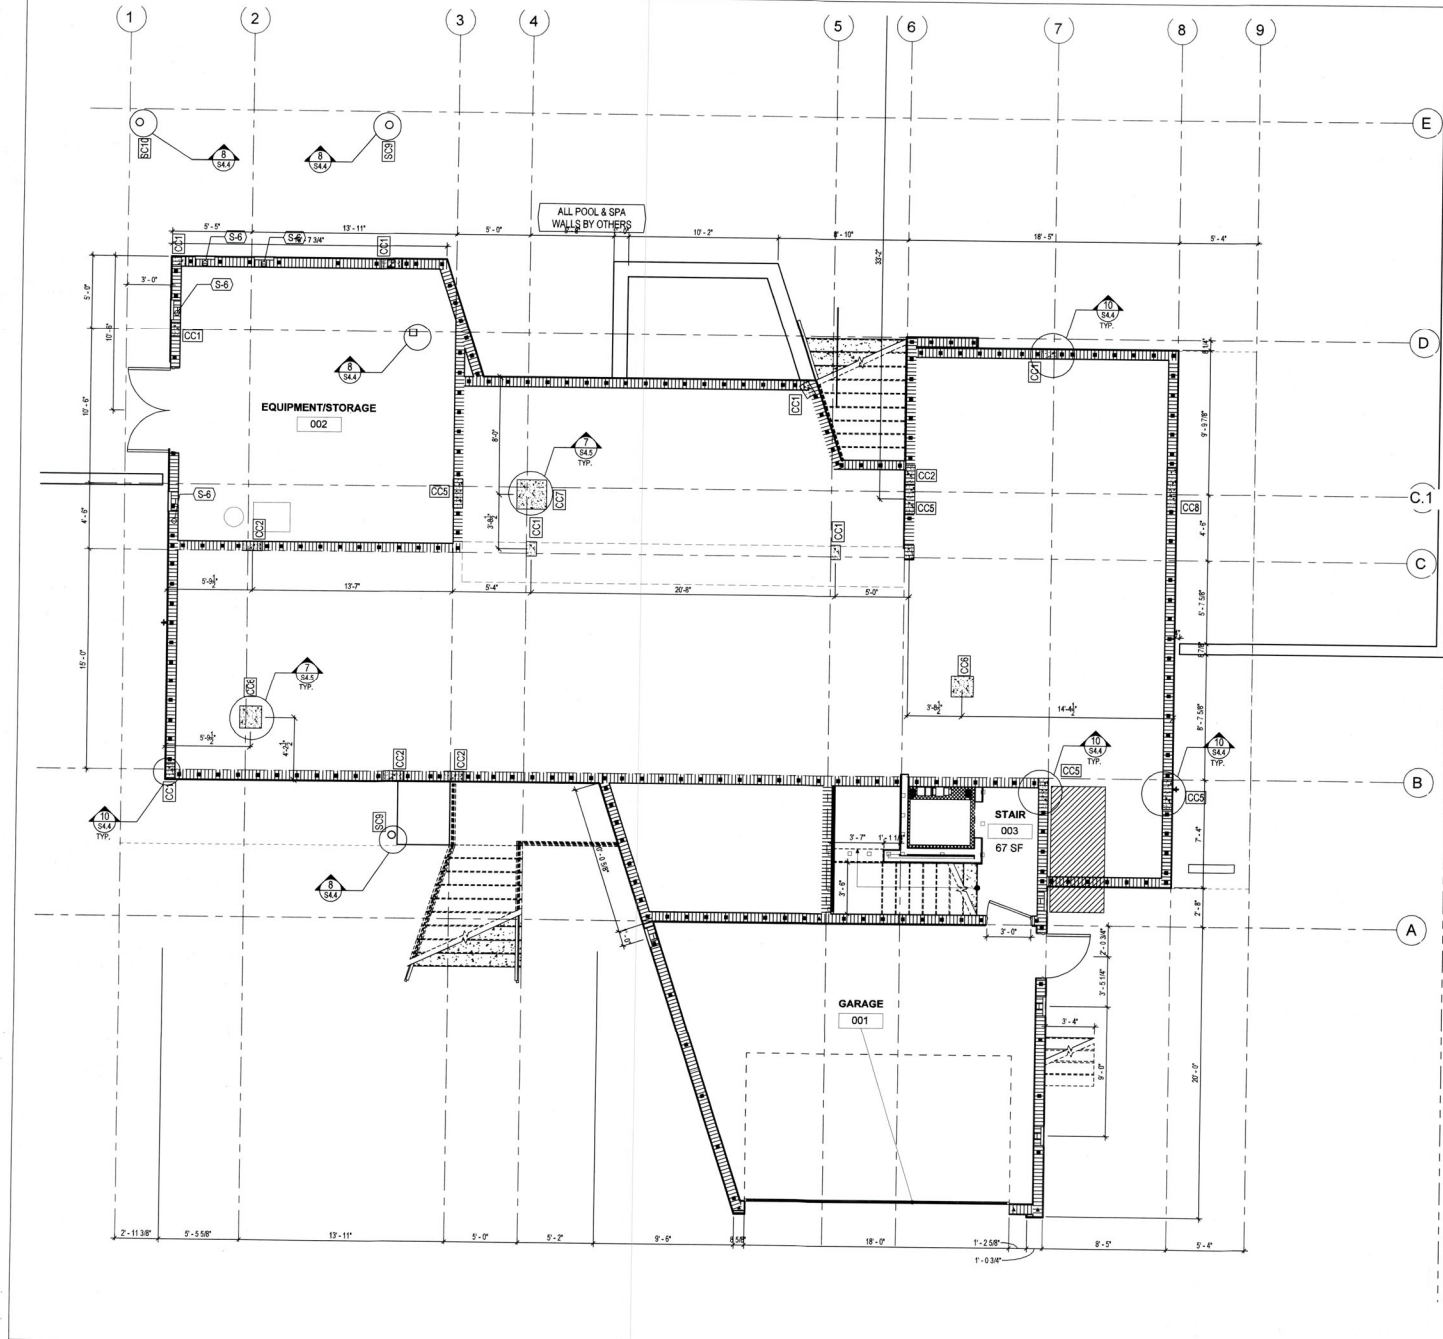

DIMENSION NOTES

1. SEE ARCHITECTURAL PLANS FOR DIMENSIONS NOT SHOWN ON STRUCTURAL SHEETS.

FILLED CELLS LEGEND

- INDICATES FILLED CELL WITH NO. 5 REBAR CONTINUOUS FROM THE BEAM (OR FOOTING) AT LEVEL BELOW TO THE BEAM ABOVE. PROVIDE # HOOKS
- INDICATES FILLED CELL WITH NO. 5 REBAR CONTINUOUS FROM THE BEAM (OR FOOTING) AT LEVEL BELOW TO THE BEAM ABOVE. PROVIDE # HOOKS
- INDICATES FILLED CELL WITH NO. 5 REBAR CONTINUOUS FROM THE BEAM (OR FOOTING) AT LEVEL BELOW TO SLAB, TOP OF LOW WALL, OR BOTTOM OF OPENING ABOVE. PROVIDE # HOOKS

CONCRETE COLUMN SCHEDULE

MARK	DIMENSIONS		REINFORCING				COMMENTS/DETAILS
	WIDTH	LENGTH	QTY	SIZE	SIZE	SPACING	
CC1	8'-0"	1'-0"	4	5	3	8"	4000 PSI CONC./9,10,11&14.4
CC2	8'-0"	1'-0"	4	5	3	8"	4000 PSI CONC./9,10,11&14.4
CC3	8'-0"	1'-0"	4	5	3	8"	4000 PSI CONC./9,10,11&14.4
CC4	8'-0"	1'-0"	4	5	3	8"	4000 PSI CONC./9,10,11&14.4
CC5	8'-0"	2'-0"	6	5	3	8"	4000 PSI CONC./9,10,11&14.4
CC6	1'-0"	1'-0"	6	5	3	12"	4000 PSI CONC./7,7A&14.4
CC7	2'-0"	2'-0"	6	5	3	12"	4000 PSI CONC./7,7A&14.4
CC8	8'-0"	2'-0"	6	5	3	8"	4000 PSI CONC./9,10,11&14.4

STEEL COLUMN SCHEDULE

MARK	DIMENSION	TOP PLATE	BASE PLATE	DETAILS
SC1	HSS 8"x8"x1/4"	7'-5 1/2" x 7'-5 1/2" PL W/2"	STUD 7'-5 1/2" x 7'-5 1/2" PL W/2"	STUDBAR 854.3 & 3.45&4.4
SC2	HSS 8"x8"x1/4"	7'-5 1/2" x 7'-5 1/2" PL W/2"	STUD 7'-5 1/2" x 7'-5 1/2" PL W/2"	STUDBAR 854.3 & 3.45&4.4
STRUCTURAL NOTES

MARK	DESCRIPTION
S-1	MASONRY WALL: (1) NO. 5 REBAR CONT. IN FULLY GROUTED COURSE AT TOP OF WALL
S-2	MASONRY WALL: (2) NO. 5 REBAR CONT. IN FULLY GROUTED COURSE BELOW SILL. EXTEND 24" BEYOND OPENING OR TO END OF WALL
S-3	MASONRY WALL: CMU RUMP-OUT SHALL BE INTEGRAL WITH ADJACENT MASONRY
S-4	MASONRY WALL: FILL ALL CELLS
S-5	NON-BEARING MULLIONS BY WINDOW MANF.
S-6	W/F - 18" ABOVE FLOOD VENT.
S-7	PRE-MANF. STEEL STAIRS BY OTHERS.
S-8	8" PORTION OF CMU WALL TO BE NON-BRG. DO NOT EXTEND REBAR INTO THE BEAM ABOVE PROVIDE BOND BRKR.
S-9	PARAPET WALL ABOVE THE ROOF AS PER DETAIL 454.3
S-10	1" W/ CONT. IN FILLED COURSE BELOW WINDOW OPENING HOOK IF INTO FILLED CELL ON EACH END.
S-11	REFER TO DETAIL 454.4 FOR THE CONDUIT / PLUMBING PIPE PENETRATION IN THE FLOOR SLAB.



REVISIONS

BY	DATE



INDICATES FILLED CELL w/ (1) NO.5 REBAR CONTINUOUS FROM TIE-BEAM (OR FOOTING) AT LEVEL BELOW TO TIE-BEAM ABOVE. PROVIDE 8" HOOKS

INDICATES FILLED CELL w/ (2) NO.5 REBAR CONTINUOUS FROM TIE-BEAM (OR FOOTING) AT LEVEL BELOW TO TIE-BEAM ABOVE. PROVIDE 8" HOOKS

INDICATES FILLED CELL w/ (1) NO.5 REBAR CONTINUOUS FROM TIE-BEAM (OR FOOTING) AT LEVEL BELOW TO SLAB TOP OF LOW WALL, OR BOTTOM OF OPENING ABOVE. PROVIDE 8" HOOKS.

CONCRETE COLUMN SCHEDULE							
MARK	DIMENSIONS		REINFORCING				COMMENTS/ DETAILS
	WIDTH	LENGTH	LONGITUDINAL QTY	SIZE	TIES SIZE	SPACING	
CC1	8"	1'-0"	4	5	3	8"	4000 PSI CONC./8, 11/15A
CC2	8"	1'-0"	4	6	3	8"	4000 PSI CONC./8, 11/15A
CC3	8"	1'-0"	4	6	3	8"	4000 PSI CONC./8, 11/15A
CC4	8"	1'-0"	4	6	3	8"	4000 PSI CONC./8, 11/15A
CC5	8"	2'-0"	6	6	3	8"	4000 PSI CONC./8, 11/15A
CC6	1'-0"	1'-0"	6	6	3	12"	4000 PSI CONC./7, 7/24A
CC7	2'-0"	2'-0"	6	6	3	12"	4000 PSI CONC./7, 7/24A
CC8	8"	2'-0"	6	6	3	8"	4000 PSI CONC./8, 11/15A

STEEL COLUMN SCHEDULE					
MARK	DIMENSION	TOP PLATE	BASE PLATE	DETAILS	
8C1	HSS 6"x6"x1/2"	7'5 1/2"x12' PL W/2"	STUD 7'5 1/2"x12' PL W/2"	STUD:BAR	85A3.1.4554.4
8C2	HSS 6"x6"x1/2"	7'5 1/2"x12' PL W/2"	STUD 7'5 1/2"x12' PL W/2"	STUD:BAR	85A3.1.4554.4
8C3	HSS 6"x6"x1/2"	7'5 1/2"x12' PL W/2"	STUD 18"x12' PL W/2"	STUD:BAR	85A3.1.4554.4
8C4	HSS 6"x6"x1/2"	7'5 1/2"x12' PL W/2"	STUD 12'x12' PL W/2"	ANCHOR	85A3.1.7545.5
8C5	HSS 6"x6"x1/2"	7'5 1/2"x12' PL W/2"	STUD 6"x12' PL W/2"	ANCHOR	85A3.1.8542.2
8C6	HSS 6"x6"x1/2"	18"x12' PL W/2"	STUD 12'x12' PL W/2"	STUD:BAR	85A3.1.3544.4
8C7	HSS 6"x6"x1/2"	12'x12' PL W/2"	STUD 6"x12' PL W/2"	ANCHOR	85A3.1.8542.2
8C8	HSS 6"x6"x1/2"	18"x12' PL W/2"	STUD 18"x12' PL W/2"	ANCHOR	85A3.1.7545.5
8C9	HSS 6"x6"x1/2"	12'x12' PL W/2"	BAR 12'x12' PL W/2"	ANCHOR	3.8544.4
8C10	HSS 6"x6"x1/2"	7'5 1/2"x12' PL W/2"	STUD 12'x12' PL W/2"	ANCHOR	85A3.1.8544.4

STRUCTURAL NOTES

MARK	DESCRIPTION
S-3	MASONRY WALL: 1/2" N.O. REBAR CONT. IN FULLY GROUTED COURSE AT TOP OF WALL.
S-4	MASONRY WALL: 1/2" N.O. REBAR CONT. IN FULLY GROUTED COURSE BELOW WALL. EXTEND AS BEYOND OPENING OR END OF WALL.
S-5	MASONRY WALL: C&G BUMP-OUT SHALL BE INTEGRAL WITH ADJACENT MASONRY.
S-6	MASONRY WALL: FULL ALL CELLS
S-7	NON-BEARING MILLIONS BY WINDOW MANF.
S-8	8'-8" ABOVE FLOOD VENT.
S-9	PRE-MANF. STEEL STAIRS BY OTHERS.
S-10	IF PORT OF C&G WALL TO BE NON-BEARING, DO NOT EXTEND REBAR INTO THE BEAM ABOVE PROVIDE BOND BRKS.
S-11	PARAPET WALL ABOVE THE ROOF AS PER DETAIL DRAWING 4-6.1.3
S-12	NO CORNER IN FILLED COURSE BELOW WINDOW OPENING HOOK TO FULL FILLED CELLS ON EACH END.
S-13	REFER TO DETAIL 4564A FOR THE CONDUIT / PLUMBING PIPE PENETRATION IN THE FLOOR.

RECEIVED
APR 13 2003
TOWN OF LONGBEACH
Planning, Zoning & Build

S2.1

DIMENSION NOTES

1. SEE ARCHITECTURAL PLANS FOR DIMENSIONS NOT SHOWN ON STRUCTURAL SHEETS.



FILLED CELLS LEGEND

- INDICATES FILLED CELL WITH (1) NO.3 REBAR CONTINUOUS FROM THE BEAM (OR FOOTING) AT LEVEL BELOW TO THE BEAM ABOVE. PROVIDE IF HOOKS.
- INDICATES FILLED CELL WITH (2) NO.3 REBAR CONTINUOUS FROM THE BEAM (OR FOOTING) AT LEVEL BELOW TO THE BEAM ABOVE. PROVIDE IF HOOKS.
- INDICATES FILLED CELL WITH (1) NO.3 REBAR CONTINUOUS FROM THE BEAM (OR FOOTING) AT LEVEL BELOW TO SLAB, TOP OF LOW WALL, OR BOTTOM OF OPENING ABOVE. PROVIDE IF HOOKS.

CONCRETE COLUMN SCHEDULE

MARK	DIMENSIONS		REINFORCING				COMMENTS/DETAILS
	WIDTH	LENGTH	QTY	SIZE	SIZE	TIES SPACING	
CC1	8'-0"	1'-0"	4	5	3	8"	4000 PSI CONC. 9, 10, 11, 15, 14, 4
CC2	8'-0"	1'-0"	4	6	3	8"	4000 PSI CONC. 9, 10, 11, 15, 14, 4
CC3	8'-0"	1'-0"	4	6	3	8"	4000 PSI CONC. 9, 10, 11, 15, 14, 4
CC4	8'-0"	1'-0"	4	6	3	8"	4000 PSI CONC. 9, 10, 11, 15, 14, 4
CC5	8'-0"	2'-0"	6	6	3	8"	4000 PSI CONC. 9, 10, 11, 15, 14, 4
CC6	14'-0"	1'-0"	6	6	3	12"	4000 PSI CONC. 7, 1A, 6, 4, 3
CC7	2'-0"	2'-0"	6	6	3	12"	4000 PSI CONC. 9, 10, 11, 15, 14, 4
CC8	8'-0"	2'-0"	6	6	3	8"	4000 PSI CONC. 9, 10, 11, 15, 14, 4

STEEL COLUMN SCHEDULE

MARK	DIMENSION	TOP PLATE	BASE PLATE	DETAILS
SC1	HSS 8"x8"	7"x7"x1/2" PL W/6" STUD 7"x7"x1/2" PL W/6" STUD BAR	8"x4"x1/2" PL W/6" STUD BAR	854.3 & 454.4
SC2	HSS 8"x8"x1/4"	7"x7"x1/2" PL W/6" STUD 7"x7"x1/2" PL W/6" STUD BAR	8"x4"x1/2" PL W/6" STUD BAR	854.3 & 454.4
SC3	HSS 8"x8"x1/4"	7"x7"x1/2" PL W/6" STUD 7"x7"x1/2" PL W/6" STUD BAR	8"x4"x1/2" PL W/6" STUD BAR	854.3 & 454.4
SC4	HSS 8"x8"x1/4"	7"x7"x1/2" PL W/6" STUD 7"x7"x1/2" PL W/6" STUD BAR	8"x4"x1/2" PL W/6" STUD BAR	854.3 & 454.4
SC5	HSS 8"x8"x1/4"	7"x7"x1/2" PL W/6" STUD 7"x7"x1/2" PL W/6" STUD BAR	8"x4"x1/2" PL W/6" STUD BAR	854.3 & 454.4
SC6	HSS 8"x8"x1/4"	7"x7"x1/2" PL W/6" STUD 7"x7"x1/2" PL W/6" STUD BAR	8"x4"x1/2" PL W/6" STUD BAR	854.3 & 454.4
SC7	HSS 8"x8"x1/4"	7"x7"x1/2" PL W/6" STUD 7"x7"x1/2" PL W/6" STUD BAR	8"x4"x1/2" PL W/6" STUD BAR	854.3 & 454.4
SC8	HSS 8"x8"x1/4"	7"x7"x1/2" PL W/6" STUD 7"x7"x1/2" PL W/6" STUD BAR	8"x4"x1/2" PL W/6" STUD BAR	854.3 & 454.4
SC9	HSS 8"x8"x1/4"	7"x7"x1/2" PL W/6" STUD 7"x7"x1/2" PL W/6" STUD BAR	8"x4"x1/2" PL W/6" STUD BAR	854.3 & 454.4
SC10	HSS 8"x8"x1/4"	7"x7"x1/2" PL W/6" STUD 7"x7"x1/2" PL W/6" STUD BAR	8"x4"x1/2" PL W/6" STUD BAR	854.3 & 454.4

STRUCTURAL NOTES

MARK	DESCRIPTION
S-1	MASONRY WALL: (1) NO.3 REBAR CONT. IN FULLY GROUTED COURSE AT TOP OF WALL.
S-2	MASONRY WALL: (1) NO.3 REBAR CONT. IN FULLY GROUTED COURSE BELOW SILL. EXTEND 24" BEYOND OPENING OR TO END OF WALL.
S-3	MASONRY WALL: CMU BUMP-OUT SHALL BE INTEGRAL WITH ADJACENT MASONRY.
S-4	MASONRY WALL: FILL ALL CELLS.
S-5	NON-BEARING MULLIONS BY WINDOW MANF.
S-6	FR-18, ABOVE FLOOD VENT.
S-7	PRE-MANF. STEEL STAIRS BY OTHERS.
S-8	IF PORTION OF CMU WALL TO BE NON-BRG., DO NOT EXTEND REBAR INTO THE BEAM ABOVE. PROVIDE BOND BRN.
S-9	PAINTED WALL ABOVE THE ROOF AS PER DETAIL 454.3.
S-10	1" BR. CONT. IN FILLED COURSE BELOW WINDOW OPENING. HOOK IF INTO FILLED CELL ON EACH END.
S-11	REFER TO DETAIL 454.3 FOR THE CONDUIT / PLUMBING PIPE PENETRATION IN THE FLOOR SLAB.

A Custom Home for:
FRANCISCO RESIDENCE
 629 KINGFISHER LANE, LONGBOAT KEY, FL 34228

SECOND STRUCTURAL FLOOR PLAN 1/4" = 1'-0"

REVISIONS	
BY	DATE
•	•
•	•
•	•
•	•
•	•
NPM	02.08.2023

S2.2

FILE COPY OF RECORD





GENERAL NOTES

- FBC REFERS TO 2020 FLORIDA BUILDING CODE, 7TH EDITION.
- FBC REFERS TO 2020 FLORIDA BUILDING CODE, 7TH EDITION, RESIDENTIAL.
- COMPACT BACK FILL 5/4" FROM STRUCTURE, THE BUILDING AREA PLUS A MARGIN OF 5/4" AFF OUTSIDE PERIMETER LINES SHALL BE COMPACTED TO A MINIMUM 95% OF MODIFIED PROCTOR MAXIMUM DENSITY.
- CONTACT SOILS FOR FOUNDATIONS SHALL BE COMPACTED TO A MINIMUM 90% OF MODIFIED PROCTOR MAXIMUM DENSITY.
- CONTACT SOILS FOR FOUNDATIONS SHALL BE TESTED AFTER COMPACTION.
- FILL WITH STEMMALS SHALL BE PLACED AND COMPACTED PER THE RECOMMENDATIONS OF GEOTECHNICAL REPORT.
- FOUNDATIONS HAVE BEEN DESIGNED FOR AN ALLOWABLE BEARING CAPACITY OF 2,500 PSF AS PER SOIL REPORT PROVIDED BY UNIVERSAL ENGINEERING SCIENCES, INC. (USE REPORT NO. 22050).
- CONTRACTOR TO VERIFY MANUFACTURERS TRUSS PLAN PRIOR TO PLACEMENT OF STEMMAL OR MONOLITHIC FOOTING.
- PLUMBER IS TO INFORM SUPERINTENDENT OF ANY VENTING WHICH UTILIZES A MASONRY WALL TO RESOLVE ANY POSSIBLE STRUCTURAL INTEGRITY ISSUES.

CONCRETE / MASONRY NOTES

- ALL CONCRETE SHALL BE F_c = 3000 PSI.
- MASONRY SHALL USE TYPE S MORTAR, F_m = 1900 PSI.
- REINFORCING STEEL SHALL SATISFY ASTM A618, GRADE 60. FOOTINGS MAY USE GRADE 40.
- WHERE INDICATED ON FLOOR PLANS, PROVIDE CONCRETE FILLED CELL WITH REINFORCING STEEL FROM FOOTING TO THE BEAM HOODED 1"2 BEFORE INSPECTION. IF GROUT EXT EXCEEDS 40", AN INSPECTION HOLE TO VERIFY GROUTING SHALL BE PROVIDED AT THE BOTTOM CELL.
- PROVIDE (1) #5 VERTICAL REINFORCING STEEL ELECTRICAL GROUND TO FOUNDATION STEEL.
- FOUNDATION CORNERS AND VERTICAL REINFORCING SPACES AS SHOWN ON FLOOR PLANS. IN THE EVENT OF CONFLICTS, THE FLOOR PLANS SHALL TAKE PRECEDENCE OVER THE FOUNDATION PLAN. ALL FOOTINGS TO BE SMOOTH AND LEVEL.
- LAP LENGTH OF INDIVIDUAL BARS WITHIN A BUNDLE SHALL BE THAT FOR THE INDIVIDUAL BAR, INCREASED 20% FOR THREE-BAR BUNDLE, AND 35% FOR FOUR-BAR BUNDLE.
- INDIVIDUAL BARS WITHIN A BUNDLE TERMINATED WITHIN THE SPAN OF THE BEAM SHALL TERMINATE AT DIFFERENT POINTS WITH AT LEAST 40 #B SPACER.
- AT LEL CELL WITH (1) #5 VERTICAL SHALL BE LOCATED AT GROSS TRUSSES MINIMUM CONCRETE COVER 3" CAST AGAINST SOIL AND 1-1/2" ELSE UNO.
- MINIMUM CONCRETE COVER 4" UNO.
- EMBEDDED ANCHORS / TIEBOWS SHALL MIN 2" COVER.
- MASONRY WALLS SHALL BE BRACED IN ACCORDANCE WITH "STANDARD PRACTICE FOR BRACING MASONRY WALLS UNDER CONSTRUCTION" MASON CONTRACTORS ASSOCIATION OF AMERICA, JULY 2001.
- THE CONCRETE THE BEAM AT THE TOP OF ALL WALLS SHALL BE AN 8" X 16" WITH (1) #6 CONTINUOUS TOP AND BOTTOM.
- BEAM SIZES 2" DOWN ON DRAWINGS ARE MINIMUM NOMINAL DIMENSIONS. BEAM SIZES MAY BE INCREASED BY UP TO 12" TO ACCOMMODATE ON-SITE BEAM REQUIREMENTS PROVIDED THAT THE DISTANCE BETWEEN THE TOP AND BOTTOM REINFORCING STEEL REMAINS THE SAME OR IS INCREASED.
- REINFORCING STEEL LAP LENGTH ON CONCRETE AND/OR MASONRY SHALL BE:
#6 REBAR: 30"
#8 REBAR: 40"
#10 REBAR: 45"

WOOD NOTES

- PSL: 1.8E PARALLEL STRAND LUMBER, F_b = 2400 PSI.
- LVL: 1.8E LAMINATED VENEER LUMBER, F_b = 2600 PSI.
- PT: PRESSURE TREATED SOUTHERN PINE #2 GRADE OR BETTER
- SPF: SPRUCE PINE FIR #2 GRADE OR BETTER.

SHORING NOTES

- THE STRUCTURE IS DESIGNED TO BE SELF-SUPPORTING AND STABLE AFTER THE BUILDING IS COMPLETE.
- IT IS THE CONTRACTORS RESPONSIBILITY TO DETERMINE ERECTION PROCEDURES AND SEQUENCE TO INSURE SAFETY OF THE BUILDING AND ITS COMPONENTS DURING ERECTION. THIS INCLUDES THE ADDITION OF NECESSARY SHORING, SHEETING, TEMPORARY BRACING, GUTS AND TIEBOWS.
- NO STRUCTURAL CONCRETE SHALL BE STRIPPED UNTIL IT HAS REACHED AT LEAST TWO-THIRDS OF THE 28 DAY DESIGN STRENGTH. DESIGN ERECTION AND REMOVAL OF ALL FORMWORK, SHORES AND RESHORES SHALL MEET THE REQUIREMENTS SET FORTH IN ACI STANDARDS 301 AND 301.1.

WATERPROOFING NOTES

- ALL FLASHING AND WATERPROOFING IS THE RESPONSIBILITY OF THE GENERAL CONTRACTOR.

DESIGN LOADS AND NOTES

- ROOF TRUSSES - D + L
 - A. 50PSF W/ 1.25 STRESS INCREASE FACTOR, OR
 - B. 40PSF W/ 1.25 STRESS INCREASE FACTOR, OR
 - C. 40PSF W/ 1.00 STRESS INCREASE FACTOR
 - FLOOR TRUSSES - D + L
 - A. 60PSF W/ 1.00 STRESS INCREASE FACTOR.
 - DL = 10 PSF IN COMBINATION WITH WIND LOADS.
 - MEAN ROOF HEIGHT SHALL BE DETERMINED BY CONTRACTOR.
 - LATERAL LOADS AT TOP OF EXTERIOR WALLS SHALL BE BASED ON 40 PSF ON WALL.
 - LATERAL LOADS IN TRUSSES ARE RESISTED BY ROOF DIAPHRAGM AT POINT OF WIND LOAD INPUT UNO.
 - TRUSS MANUFACTURERS TRUSS LAYOUT SHALL SHOW ALL CONNECTIONS AND BETWEEN TRUSSES AND OTHER TRUSSES AND BETWEEN TRUSSES AND WOOD BEAMS.
 - TRUSSES MUST BE DESIGNED TO SUPPORT WALLS AGAINST OUT-OF-PLANE LOADS IN ACCORDANCE WITH ITEM 8. THIS APPLIES TO ALL TRUSSES WITH A RAISED HEEL CONDITION THAT BEAR ON EXTERIOR WALLS.
 - NO PROVISIONS HAS BEEN MADE IN THE STRUCTURAL DESIGN FOR TEMPORARY CONDITIONS OCCURRING DURING CONSTRUCTION, UNLESS SPECIFICALLY NOTED ON THE STRUCTURAL DRAWINGS. THE CONTRACTOR SHALL PROVIDE ALL NECESSARY SHORING AND BRACING REQUIRED TO RESIST STRESSES OR INSTABILITY OCCURRING FROM ANY CAUSE DURING CONSTRUCTION. THE CONTRACTOR SHALL ASSUME COMPLETE RESPONSIBILITY FOR SUCH MEASURES.
- BASIC WIND SPEED: 160MPH
BUILDING CATEGORY: II
WIND EXPOSURE: D
INTERNAL PRESSURE COEFFICIENT: 0.18
FULLY ENCLOSED BUILDING

WIND NOTES

- WIND LOADS ARE BASED ON A WIND VELOCITY OF 160 MPH APPLIED FOR A FULLY ENCLOSED STRUCTURE.
- THIS BUILDING IS DESIGNED AS FULLY ENCLOSED BUILDING BASED ON ALL OPENINGS BEING PROTECTED OR HAVING DOUBLE IMPACT GLASS.
- WIND DESIGN LOADS WERE DETERMINED BASED ON THE FOLLOWING:
BASIC WIND SPEED: 160MPH
BUILDING CATEGORY: II
WIND EXPOSURE: D
INTERNAL PRESSURE COEFFICIENT: 0.18
FULLY ENCLOSED BUILDING

PEST/DECAY PROTECTION NOTES

- ALL PLANTINGS AND IRRIGATION / SPRINKLER SYSTEMS AND RISERS FOR SPRAY HEADS SHALL BE AT LEAST 1'4" FROM BUILDING STEMMALS.
- SOIL TREATMENTS FOR TERMITES SHALL MEET THE REQUIREMENTS OF FBC SECTION R03.1. BENTONITE SHALL BE USED.
- WOOD GRADE STAKES SHALL NOT BE USED.
- PROTECTION AGAINST DECAY AND TERMITES SHALL BE PROVIDED IN ACCORDANCE WITH FBC SECTIONS R03.1 AND R03.1.1.
- ROOF FLASHING SHALL BE PROVIDED IN ACCORDANCE WITH THE REQUIREMENTS OF FBC SECTIONS R03.1.5, R03.8, R03.2 AND R03.8.

GARAGE NOTES

- OPENINGS FROM GARAGE INTO LIVING SPACE OF RESIDENCE SHALL MEET THE REQUIREMENTS OF FBC SECTION R03.2.1.
- DUCTS IN THE GARAGE AND DUCT PENETRATING THE WALLS OR CEILINGS SEPARATING THE DWELLING FROM THE GARAGE SHALL MEET THE REQUIREMENTS OF FBC SECTION R03.2.2.
- GARAGE AND LIVING SPACE SEPARATION SHALL MEET THE REQUIREMENTS OF FBC SECTION R03.6.
- GARAGE DOORS SHALL SATISFY THE REQUIREMENTS OF FBC FOR WIND LOADS AS DEFINED IN ROOF FRAMING AND WIND NOTES.

ROOF FRAMING NOTES

- THE DESIGN OF ROOF FRAMING SHALL BE BASED ON THE REQUIREMENTS OF THE FBC-R.
- DESIGN WIND LOADS SHALL BE APPLIED IN ACCORDANCE WITH FBC SECTION 1609.16E. WIND NOTES FOR WIND DESIGN REQUIREMENTS.
- ROOF TRUSS MANUFACTURERS SHALL SUBMIT AND PROVIDE COMPLETE LAYOUT AND FURNISH THE FOLLOWING INFORMATION: ROOF PITCH LUMBER (USE, SPACING, SIZES AND GRADING LOCATION AND MOUNTING OF UPLIFT LOADS).
- PRE-ENGINEERED TRUSS DESIGN SHALL BE SIGNED AND SEALED BY A FLORIDA LICENSED PROFESSIONAL ENGINEER.
- ROOF SHEATHING SHALL BE 1/2" CD PL YWOOD SHEATHING OR EQUAL, FASTENED WITH 8 DING-SHANK NAILS AT 4" O.C. EDGES AND 6" O.C. FIELD WITHIN 4" OF RIDGES AND EDGES OF ROOF AND 3" O.C. WITHIN 4" OF EXTERIOR ROOF CORNERS.
- CONTRACTORS SHALL VERIFY WITH ROOF TRUSS PLAN PRIOR TO PLACEMENT OF FOOTINGS.
- TRUSS LAYOUT AND PROFILES SHALL BE SUBMITTED TO ENGINEER OF RECORD FOR REVIEW AND ACCEPTANCE PRIOR TO PRODUCTION.

FRAMING NOTES

- ALL DOOR HEADERS AT BEARING WALLS TO BE (2) 2X10 SYP OR BETTER, UNO.
- EXTERIOR FRAME WALLS, BEARING OR NON-BEARING SHALL BE SHEATHED WITH 1/2" CD PL YWOOD OR EQUAL, BLOCKED AND NAILED WITH 8 NAILS AT 4" O.C. EDGES, 6" O.C. FIELD.
- SHEAR WALL AND EXTERIOR WALL PL YWOOD SHEATHING SHALL BE BLOCKED.
- TRUSSES AND BEAMS SHALL BEAR DIRECTLY ON PS, OR SYP POSTS, UNO, WHERE REQUIRED, SHING TO BE A36 STEEL, UNO.
- PS, OR SYP POST SHALL BEAR DIRECTLY ON CONCRETE SLAB OR ON SYP OR PT PLATE UNO.
- UPLIFTS AND REACTIONS SHOWN ON MANUFACTURED TRUSS PLANS SHALL BE USED UNO. ON ENGINEERS SEALED ROOF/FLOOR LAYOUT PLAN.
- BUILD-OUTS SHALL BE ATTACHED TO THE MASONRY/CONCRETE WITH 3/4" TAPCONS AT 16" O.C. WITH MINIMUM EMBEDMENT OF 1-06".
- ROOF SHEATHING SHALL BE 3/4" PL YWOOD SHEATHING OR EQUAL, FASTEN WITH 10d NAILS AT 4" O.C. EDGES AND 6" O.C. FIELD UNO.

TRUSS/FRAME CONNECTION NOTES

- ROOF TRUSSES: USE SIMPSON H10A OR H10A-2 AT EACH TRUSS WHERE POSSIBLE. PROVIDE ADDITIONAL TIE-DOWNS FOR UPLIFTS IN EXCESS OF GIVEN ALLOWABLE VALUES. WHERE H10A OR H10A-2 CANNOT BE USED, EX. 3-1/2" CROSS CORNERS, ETC) USE SIMPSON H2.5A PLUS ADDITIONAL TIE-DOWNS AS REQUIRED TO MEET UPLIFT LOADS.
- FLOOR TRUSSES: USE SIMPSON H2.5A AT EACH TRUSS (WITH OR WITHOUT UPLIFT) WHERE POSSIBLE. PROVIDE ADDITIONAL TIE-DOWNS AS REQUIRED TO MEET UPLIFT LOADS.

GENERAL CONNECTIONS NOTES

- CONNECTIONS SHOWN ARE RECOMMENDED, BUT OTHER CONNECTORS MAY BE SUBSTITUTED AS LONG AS THEY MEET OR EXCEED THE UPLIFTS AND LATERAL CAPACITY OF THE ANCHORS SPECIFIED AND SATISFY TRUSS LAYOUT REQUIREMENTS COMPLIANCE WITH USP, SIMPSON OR OTHER MANUFACTURERS REQUIREMENTS.
- FOR ADDITIONAL TIE DOWN INFORMATION, SEE SIMPSON OR USP CATALOGS.
- FOR POST-INSTALLED ANCHORS: HOLE PREPARATION, CARTRIDGE PREPARATION, AND EPOXY FILLING SHALL BE PERFORMED PER MANUFACTURERS ADHESIVE ANCHOR INSTALLATION INSTRUCTIONS.
- AN EPOXY INSPECTION MAY BE REQUIRED DEPENDING ON JURISDICTION. CONTRACTOR MUST VERIFY.

DRAFT/STOPPING NOTES

- WHERE THE FLOOR / CEILING ASSEMBLY IS CONSTRUCTED FROM COMBUSTIBLE, OPEN-HEM TRUSS OR PENETRATED MEMBRANE, DRAFTSTOP SHALL BE PROVIDED AND INSTALLED SO THAT THE AREA OF THE CONCEALED SPACE DOES NOT EXCEED 1,000 SQ. FT. AND INSTALLED PER FBC-R03.2.12.
- DRAFTSTOPPING SHALL COVER THE CONCEALED SPACE INTO APPROXIMATELY EQUAL AREAS.
- INSTALLATION OF FLASHING SHALL MEET THE REQUIREMENTS OF R03.1.2 OF THE FBC-R.

EXTERIOR CEILING NOTES

- ENTRY / LANA / CAVANA CEILINGS (AREAS EXPOSED TO WIND): PROVIDE 2x4 BLOCKING AT 48" O.C. AT THE BOTTOM CHORD OF ALL TRUSSES. PROVIDE 1/2" EXTERIOR GRADE DRYWALL OR 1/2" EXTERIOR GRADE PL YWOOD SHEATHING WITH 8 NAILS AT 6" O.C. FIELD, 4" O.C. EDGES.

TRUSS UPLIFT ANCHORS - MASONRY / CONCRETE

TRUSS ANCHORS TO MASONRY OR CONCRETE BE AS FOLLOWS:
(REFER TO SIMPSON 2021-2023 CATALOG PG-C-001)
OTHER BRANDS OF CONNECTORS MAY BE SUBSTITUTED IF BOTH UPLIFT AND LATERAL LOAD CAPACITIES ARE EQUAL OR GREATER THAN CONNECTORS SPECIFIED.

TYPE MEMBER	NOMINAL UPLIFT CAPACITY	CONNECTOR TYPE	PRODUCT APPROVAL #	NAILS TO TRUSS FOR NOMINAL UPLIFT	NOTES AND COMMENTS
SINGLE PLY, CMU	550#	SIMPSON HMK7	FL1473.8	(4) 8dS 1 1/4" X 1-1/2" LONG TO TRUSS AND (5) 1 1/4" X 3-1/4" SIMPSON TITEN SCREW TO CMU	POST INSTALLED
	550#	SIMPSON HMK7	FL1473.8	(4) 8dS 1 1/4" X 1-1/2" LONG TO TRUSS AND (5) 1 1/4" X 3-1/4" SIMPSON TITEN SCREW TO CMU	POST INSTALLED
	1205#	SIMPSON H10S	FL1474.4	(8) 8dS 1 1/4" X 1-1/2" LONG TO TRUSS AND (2) 1 1/4" X 3-1/4" SIMPSON TITEN SCREW TO CMU	POST INSTALLED
	1450#	SIMPSON META12	FL1473.3	(7) 10d x 1-1/2" LONG	-
SINGLE PLY, CONCRETE	550#	SIMPSON HMK7	FL1473.8	(4) 8dS 1 1/4" X 1-1/2" LONG TO TRUSS AND (5) 1 1/4" X 3-1/4" SIMPSON TITEN SCREW TO CMU	POST INSTALLED
	1205#	SIMPSON H10S	FL1474.4	(8) 8dS 1 1/4" X 1-1/2" LONG TO TRUSS AND (2) 1 1/4" X 3-1/4" SIMPSON TITEN SCREW TO CMU	POST INSTALLED
	1450#	SIMPSON META12	FL1473.3	(7) 10d x 1-1/2" LONG	-
	1520#	SIMPSON META12	FL1473.3	(7) 10d x 1-1/2" LONG	-
SINGLE PLY	1810#	SIMPSON META16	FL1473.3	(8) 10d x 1-1/2" LONG	-
	1810#	SIMPSON META20	FL1473.3	(8) 10d x 1-1/2" LONG	-
	1950#	(2) SIMPSON META12	FL1473.3	(8) 10d x 1-1/2" LONG	NOTE 1
	2035#	(2) SIMPSON META12	FL1473.3	(10) 10d x 1-1/2" LONG	NOTE 1
SINGLE OR MULTI-PLY, CMU	1205#	SIMPSON H10S	FL1474.4	(8) 8dS 1 1/4" X 1-1/2" LONG TO TRUSS AND (2) 1 1/4" X 3-1/4" SIMPSON TITEN SCREW TO CMU	POST INSTALLED
	1450#	SIMPSON META12	FL1473.3	(7) 10d x 1-1/2" LONG	NOTE 1
	1520#	SIMPSON META12	FL1473.3	(7) 10d x 1-1/2" LONG	NOTE 1
	2035#	(2) SIMPSON META12	FL1473.3	(10) 10d x 1-1/2" LONG	NOTE 1
SINGLE OR MULTI-PLY, CONCRETE	800#	SIMPSON HTSM16 EA TRUSS + SIMPSON HOAM AT 48" O.C.	FL1473.11 FL1473.8	(7) 10d TO TRUSS AND (4) 1/4" X 3-1/4" SIMPSON TITEN SCREW TO CONCRETE	POST INSTALLED, MISSING EMBEDS
	1175#	SIMPSON HTSM16 EA TRUSS + SIMPSON HOAM AT 48" O.C.	FL1473.11 FL1473.8	(7) 10d TO TRUSS AND (4) 1/4" X 3-1/4" SIMPSON TITEN SCREW TO CONCRETE	POST INSTALLED, MISSING EMBEDS
	800#	SIMPSON HTSM16 EA TRUSS + SIMPSON HOAM AT 48" O.C.	FL1473.11 FL1473.8	(7) 10d TO TRUSS AND (4) 1/4" X 3-1/4" SIMPSON TITEN SCREW TO CONCRETE	POST INSTALLED, MISSING EMBEDS
	1175#	SIMPSON HTSM16 EA TRUSS + SIMPSON HOAM AT 48" O.C.	FL1473.11 FL1473.8	(7) 10d TO TRUSS AND (4) 1/4" X 3-1/4" SIMPSON TITEN SCREW TO CONCRETE	POST INSTALLED, MISSING EMBEDS
SINGLE OR MULTI-PLY	3330#	SIMPSON MOT	FL1470.7	(22) 10d x 1-1/2" LONG	NOTE 2
	2150#	SIMPSON L072	FL1470.6	(18) 10d SINKERS	POST INSTALLED, NOTE 4
	10800#	SIMPSON HGT-2	FL10456.19 FL10456.10	(18) 10d	NOTE 3
	1930#	(2) SIMPSON META12	FL1473.3	(14) 16d	NOTE 1
DOUBLE OR TRIPLE PLY, CMU	2500#	(2) SIMPSON META12	FL1473.3	(12) 16d	NOTE 1
	2950#	(2) SIMPSON META12	FL1473.3	(14) 16d	NOTE 1
	2700#	(2) SIMPSON META12	FL1473.3	(12) 16d	NOTE 1
	3350#	(2) SIMPSON META12	FL1473.3	(14) 16d	NOTE 1
DOUBLE OR TRIPLE PLY, CONCRETE	3350#	(2) SIMPSON META12	FL1473.3	(14) 16d	NOTE 1
	3350#	(2) SIMPSON META12	FL1473.3	(14) 16d	NOTE 1
	3350#	(2) SIMPSON META12	FL1473.3	(14) 16d	NOTE 1
	3350#	(2) SIMPSON META12	FL1473.3	(14) 16d	NOTE 1
TRIPLE PLY	10530#	SIMPSON HGT-3	FL10456.19 FL10456.10	(18) 10d	NOTE 3
	10530#	SIMPSON HGT-3	FL10456.19 FL10456.10	(18) 10d	NOTE 3
	10530#	SIMPSON HGT-3	FL10456.19 FL10456.10	(18) 10d	NOTE 3
	10530#	SIMPSON HGT-3	FL10456.19 FL10456.10	(18) 10d	NOTE 3
QUAD PLY	3250#	SIMPSON META12	FL1473.3	(8) 16d	-
	1450#	SIMPSON META12	FL1473.3	(8) 16d	-
	1520#	SIMPSON META12	FL1473.3	(8) 16d	-
	1810#	SIMPSON META16	FL1473.3	(8) 16d	-

- NOTES:
- FOR (2) CONNECTORS: (A) THE NAILS SHALL NOT BE DRIVEN IN CONFLICT WITH EACH OTHER OR THE SECOND CONNECTOR, AND (B) STRIPS SHALL NOT OVERLAP THE 2ND CONNECTOR.
 - FASTENER TO CMU/CONCRETE: (1) 5/8" ALL-THREAD BOLT W/ SIMPSON SET EPOXY-ADHESIVE W/ 12" MIN. EMBED DEPTH
 - FASTENER TO CMU/CONCRETE: (2) 3/4" ALL-THREAD BOLT W/ SIMPSON SET EPOXY-ADHESIVE W/ 12" MIN. EMBED DEPTH
 - FASTENER TO CMU WALL: (7) 1/4"x2-1/4" LONG SIMPSON TITEN SCREW
 - FASTENER TO CONCRETE WALL: (1) 1/4"x1-1/4" SIMPSON TITEN SCREW
 - FASTENER TO WALL: (4) 3/8"x3" LONG SIMPSON TITEN HD

TYPICAL WALL SECTION NOTES

- INSTALLATION OF LATH SHALL MEET THE REQUIREMENTS OF SECTION R03.3.1 OF THE FBC-R.
- PLASTERING WITH PORTLAND CEMENT PLASTER SHALL MEET THE REQUIREMENTS OF SECTION R03.3.2 OF THE FBC-R.
- INSTALLATION OF WATER RESISTIVE BARRIER SHALL MEET THE REQUIREMENTS OF R03.3.3 OF THE FBC-R.
- INSTALLATION OF FLASHING SHALL MEET THE REQUIREMENTS OF R03.1.2 OF THE FBC-R.

MULTIPLE MEMBER CONNECTION FOR 1.9E MICROLLAM LVL BEAMS


-
- 2 PIECES - 1-3/4" WIDE
- MINIMUM (2) ROWS OF 12d NAILS AT 12" O.C. FOR MEMBERS LESS THAN 14" DEEP
 - MINIMUM (3) ROWS OF 12d NAILS AT 12" O.C. FOR MEMBERS GREATER THAN 14" DEEP
- 3 PIECES - 1-3/4" WIDE
- (2) ROWS OF 12d NAILS AT 12" O.C. OR
 - (2) ROWS OF 12" BOLTS AT 12" O.C. OR
 - (2) ROWS OF 1 1/4" X 3-1/2" LAG SCREWS AT 12" O.C.
- 4 PIECES - 1-3/4" WIDE
- (2) ROWS OF 12" BOLTS AT 12" O.C. OR
 - (2) ROWS OF 1 1/4" X 3-1/2" LAG SCREWS AT 12" O.C.
- GENERAL NOTES:
- A307 BOLTS WITH WASHERS REQUIRED. BOLT HOLES TO BE 9/16" DIA.
 - SCREWS MUST HAVE SELF-DRILLING TIPS AND MINIMUM BENDING YIELD STRENGTH OF 27,000 PSI.
 - 6" LONG SCREWS REQUIRED
 - CONNECTION INSTRUCTIONS ON PLAN SUPERSEDES PRECEDING.

WIND LOAD SCHEDULE



COMPONENT AND CLADDING LOADS


ZONE	ZONE DESCRIPTION	TERBITRARY AREA (SQ. FT.)	POSITIVE (+ PSF)	NEGATIVE (- PSF)
1	ROOF - INTERIOR ZONE	LESS THAN 20	34.3	85.1
		20 - 100	29.6	85.1
		GREATER THAN 100	18.7	44.3
		OVERHANG	LESS THAN 20	97.6
2a	ROOF - INTERIOR EDGE ZONE	LESS THAN 20	34.3	85.1
		20 - 100	29.6	85.1
		GREATER THAN 100	18.7	36.3
		OVERHANG	LESS THAN 20	97.6
2b, 2c	ROOF - INTERIOR END, RIDGE ZONES CORNER ZONES	LESS THAN 20	34.3	124.1
		20 - 100	29.6	107.3
		GREATER THAN 100	18.7	67.7
		OVERHANG	LESS THAN 20	106.0
3	ROOF - END RIDGE ZONE	LESS THAN 20	27.9	147.5
		20 - 100	25.2	126.4
		GREATER THAN 100	18.7	77.3
		OVERHANG	LESS THAN 20	187.3
4	WALL, INTERIOR ZONE	LESS THAN 20	46.1	20.0
		20 - 100	44.0	47.9
		GREATER THAN 100	39.2	43.1
		LESS THAN 20	41.6	61.7
5	WALL, CORNER ZONE	20 - 100	44.0	97.6
		GREATER THAN 100	39.1	47.9
		OVERHANG	LESS THAN 20	187.3
		OVERHANG	LESS THAN 20	187.3

ROOF AND WALL ZONES FOR COMPONENTS AND CLADDING WIND PRESSURES

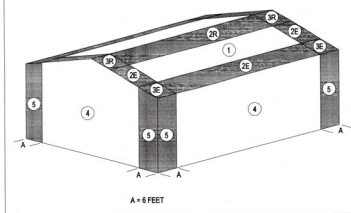


TO THE BEST OF MY KNOWLEDGE, THE PLANS AND SPECIFICATIONS FOR THIS RESIDENCE COMPLY WITH THE APPLICABLE STRUCTURAL PROVISIONS OF THE 2020 EDITION OF THE FLORIDA BUILDING CODE, 7TH EDITION RESIDENTIAL (FBC-R).

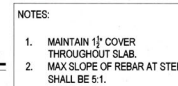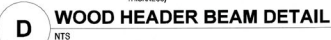

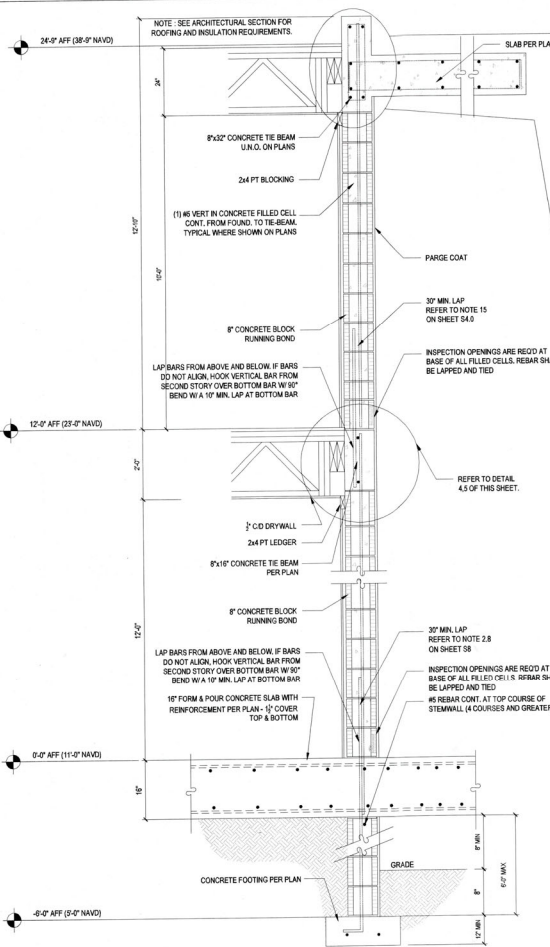


1 TYPICAL MULTI STORY MASONRY WALL SECTION
NTS

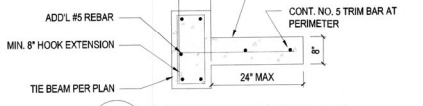


7 CANTILEVERED SLAB
NTS

2 TRUSSES PERPENDICULAR TO LEDGER
NTS



MEMBRANE ROOFING PER SUPPLIED NOA/PRODUCT APPROVAL DOCUMENTS OVER TAPERED INSULATION ON 1932\"/>

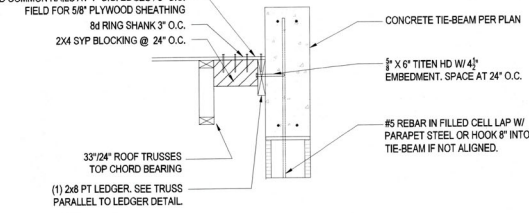


3 TRUSSES PARALLEL TO LEDGER
NTS

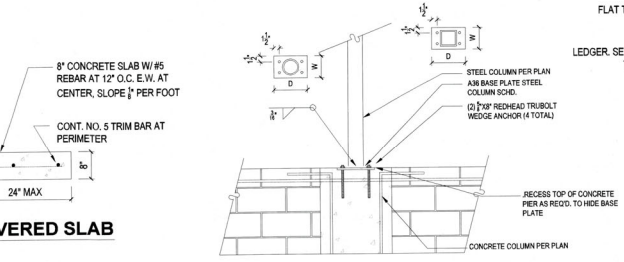


8 SECTION
NTS

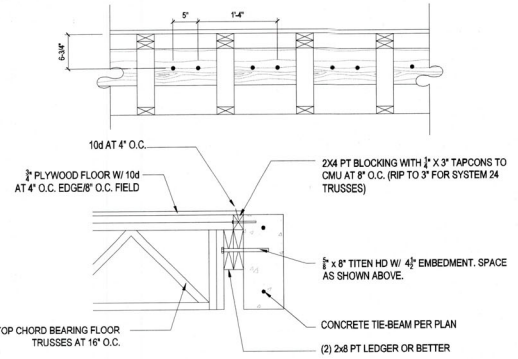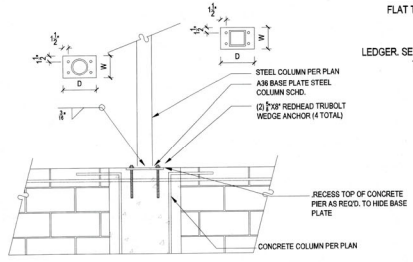


4 TRUSSES PERPENDICULAR TO LEDGER
NTS

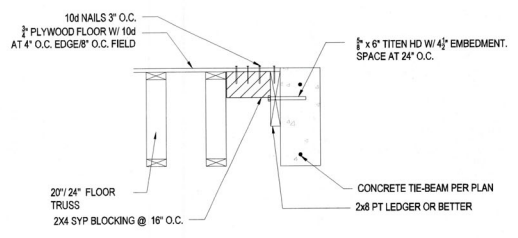

5 TRUSSES PARALLEL TO LEDGER
NTS

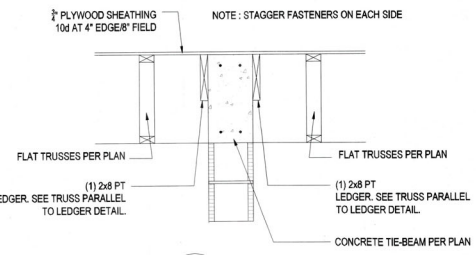

6 SECTION
NTS

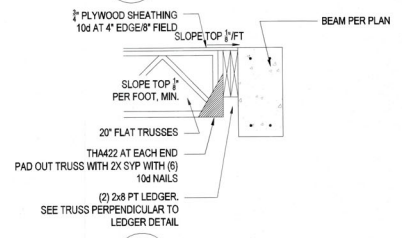

9 SECTION
NTS





S4.4

A Custom Home for:

FRANCISCO RESIDENCE

629 KINGFISHER LANE , LONGBOAT KEY, FL 34228

