Docusign Envelope ID: B5C60911-CED8-4F2F-8D2D-EE366DA7BA9F

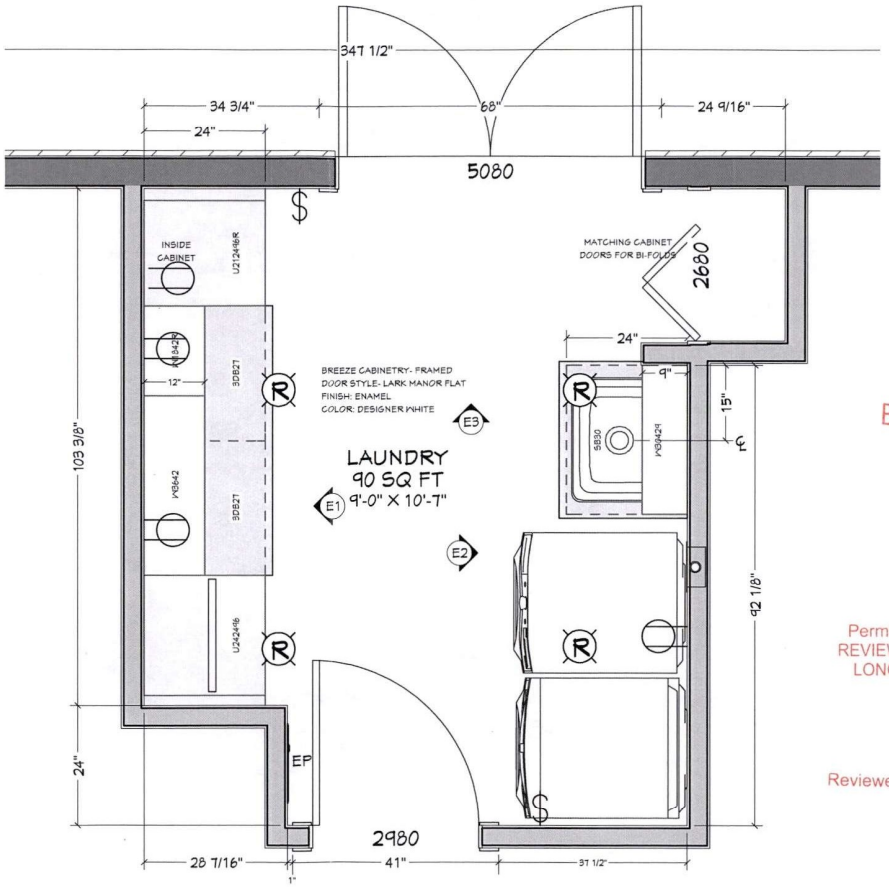

BLDG PERMIT PLANS
FILE
Copy of Record

Permit # PB25-0769
REVIEWED FOR CODE COMPLIANCE
LONGBOAT KEY BUILDING DEPT.
APR 21 2025
APPROVED
Reviewer:

Initial

CLIENT INITIALS

LAUNDRY- PROPOSED PLAN
SCALE: 1/2" = 1'-0"

GILBERT Design • Build
6924 PROFESSIONAL PKWY E
LAKEWOOD RANCH, FL 34240
(941) 757-3395
LICENSE # CBC1263526

SHEET TITLE: LAUNDRY- PROPOSED PLAN

DESIGNED FOR: Richter Residence
700 LYONS LANE
LONGBOAT KEY, FL 34228

REVISION: 02/20/2025

SCALE: 1/2"=1'-0"

SHEET: A-2