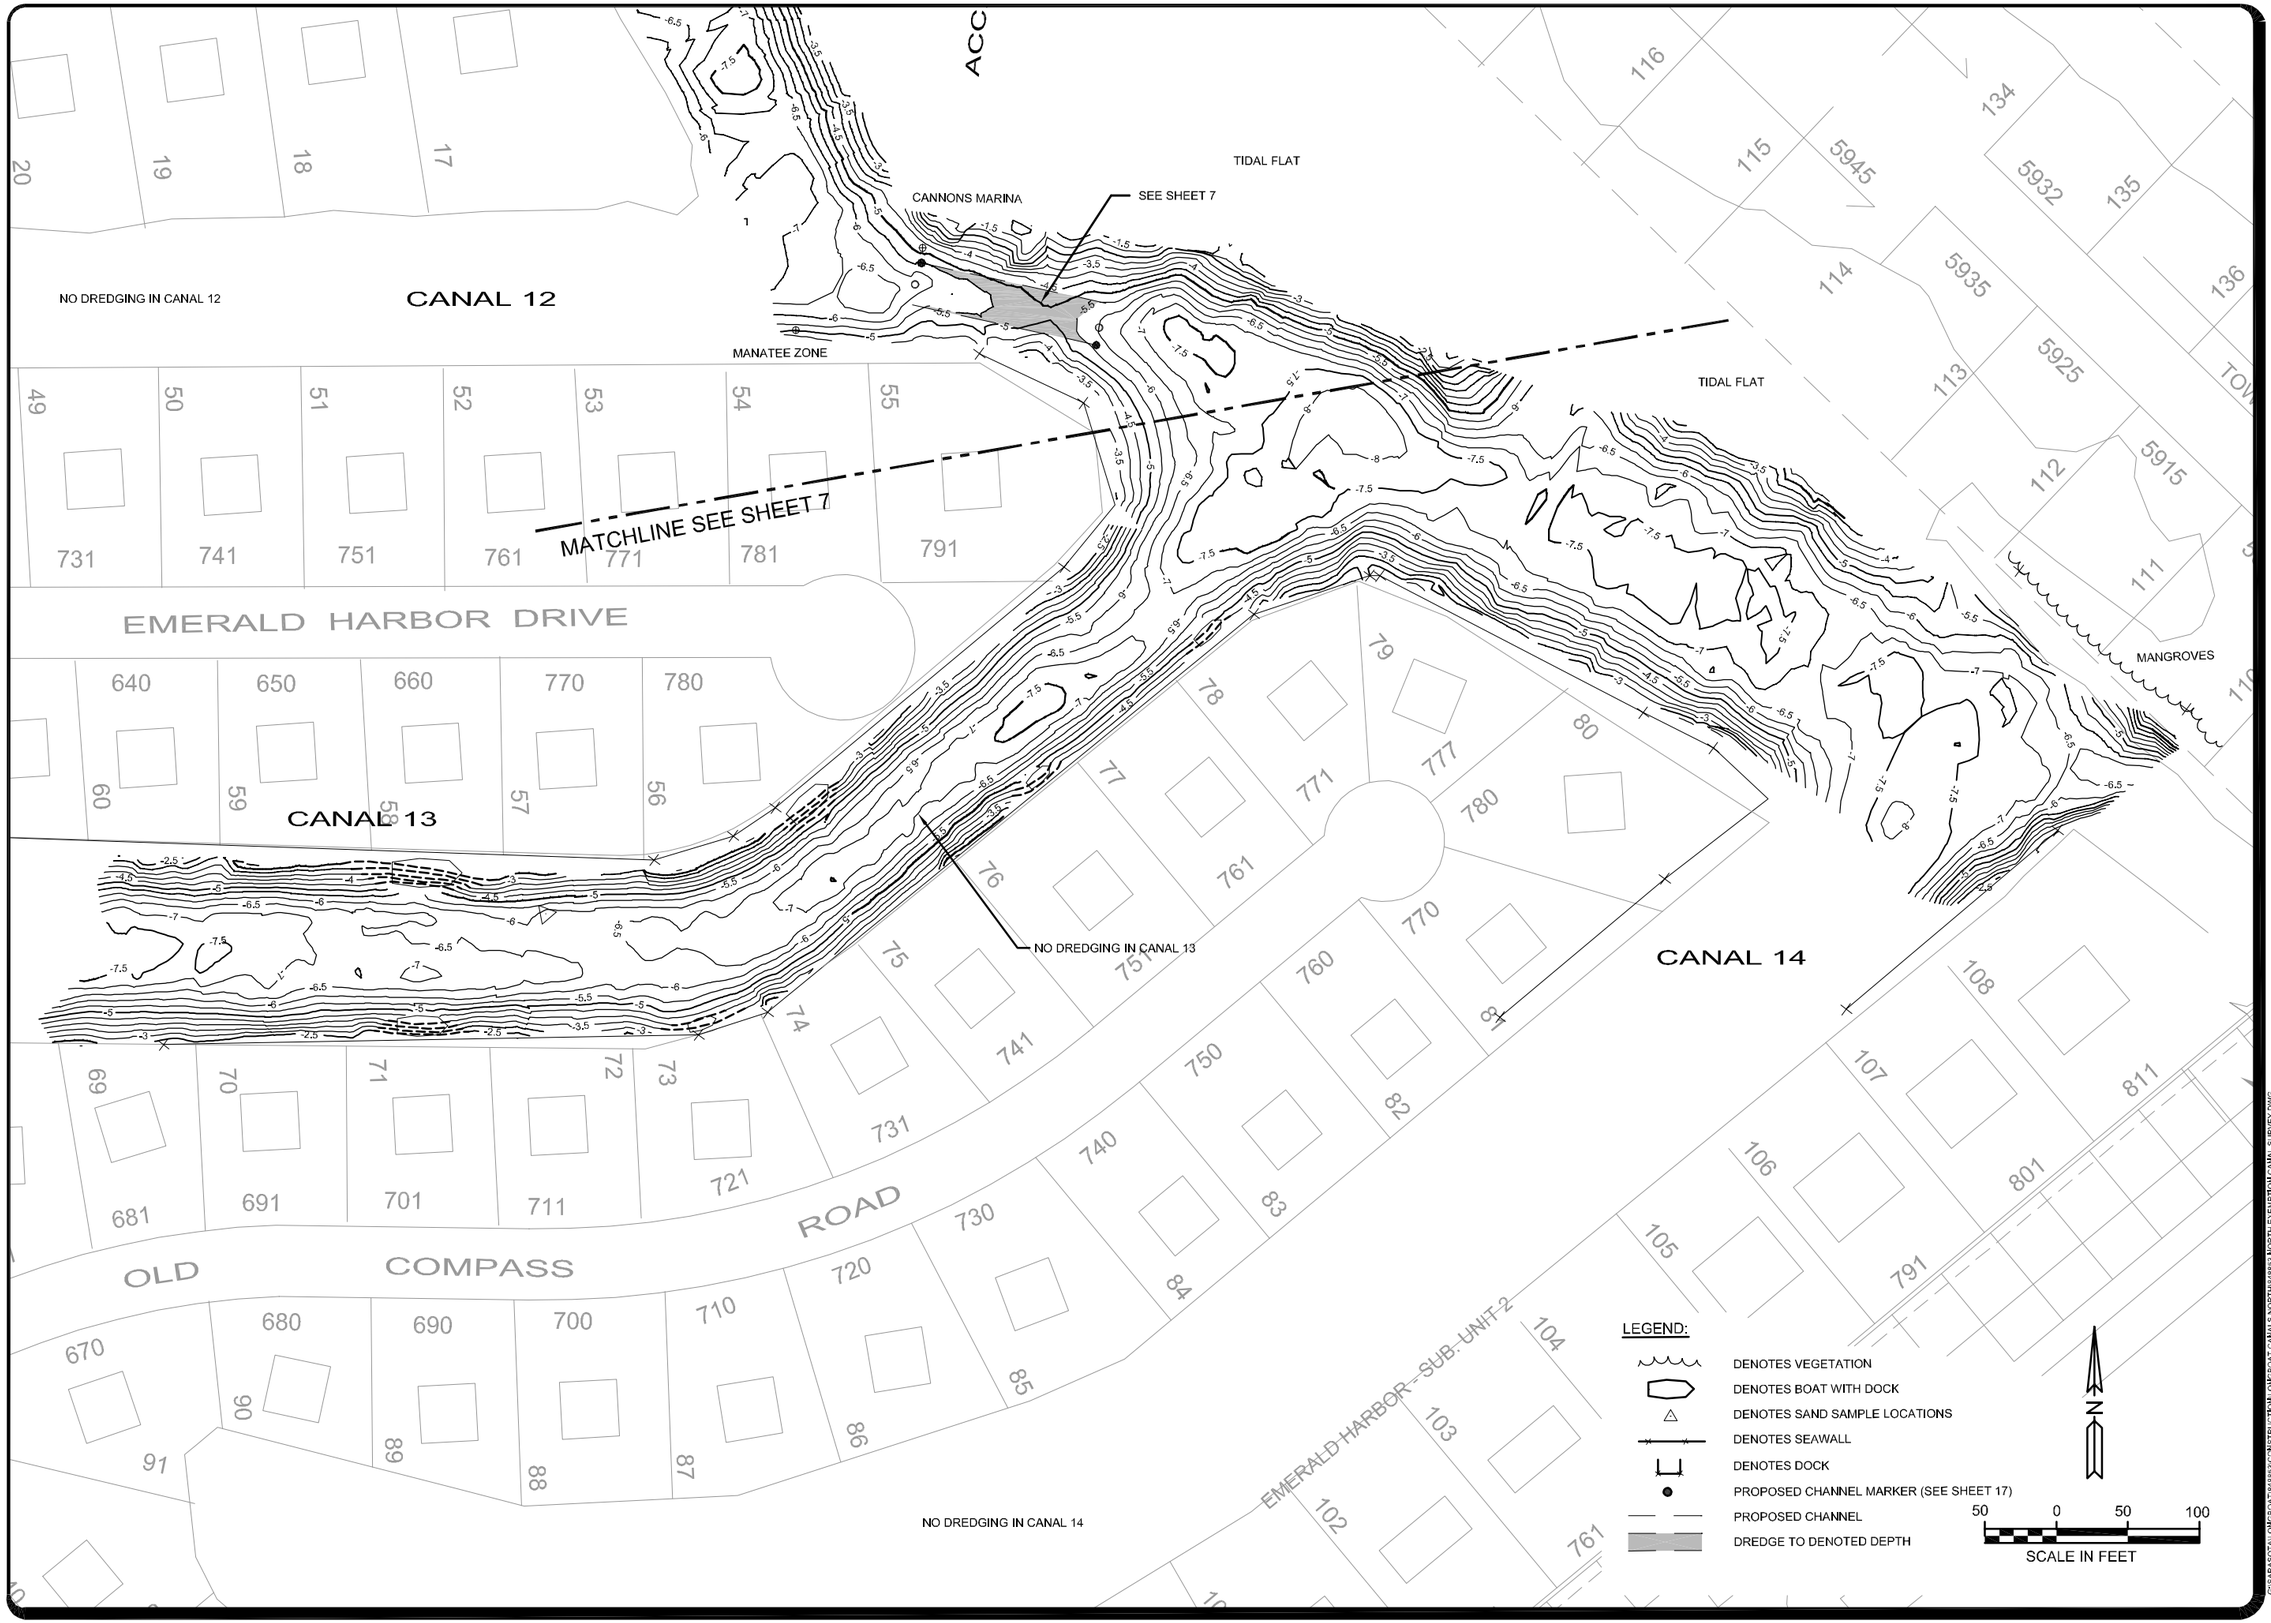

COASTAL PLANNING & ENGINEERING, INC.
2481 N.W. BOCA RATON BOULEVARD
BOCA RATON, FLORIDA 33431
PH. (561) 391-8102
FAX (561) 391-9116
FLA. #G78775

PROJECT:
TOWN OF LONGBOAT KEY
NORTH CANAL MAINTENANCE
DREDGING PROJECT
PLAN VIEW

DRAWN BY: SB
CHECKED BY: DM/ES
DATE: 9/7/01
COMM. NO.: 8488.44
SCALE: 1" = 50'
SHEET: 8 OF 22

REVISION DATE:

G:\SARASOTA\LONGBOAT\8488\3\CONSTRUCTION\LONGBOAT CANALS NORTH\8488\3 NORTH EXEMPTION\CANAL SURVEY.DWG