BLDG. PERMIT PLANS
FILE COPY OF RECORD

3.6.2023

NOTE TO RECORD:

TATE, JESUS (CONTRACTOR) + NEAL MET + DISCUSSED THE PERMITTING FOR THIS PROJECT SO WE ARE ALL ON THE SAME PAGE. JESUS WILL RESUBMIT DOCK PLANS THAT DO NOT EXCEED 500SF IN AREA PER TOWN REGULATIONS. SEPARATE PERMIT CAN BE APPROVED WITH SEPARATE LEGIBLE PLANS AT ANY TIME, AND JESUS WAS TOLD THIS BY NEAL IN THE MEETING. TJLK IS ONLY AWAITING FOR THE CONTRACTOR TO SUBMIT PLANS IN PACKAGES WE CAN APPROVE.
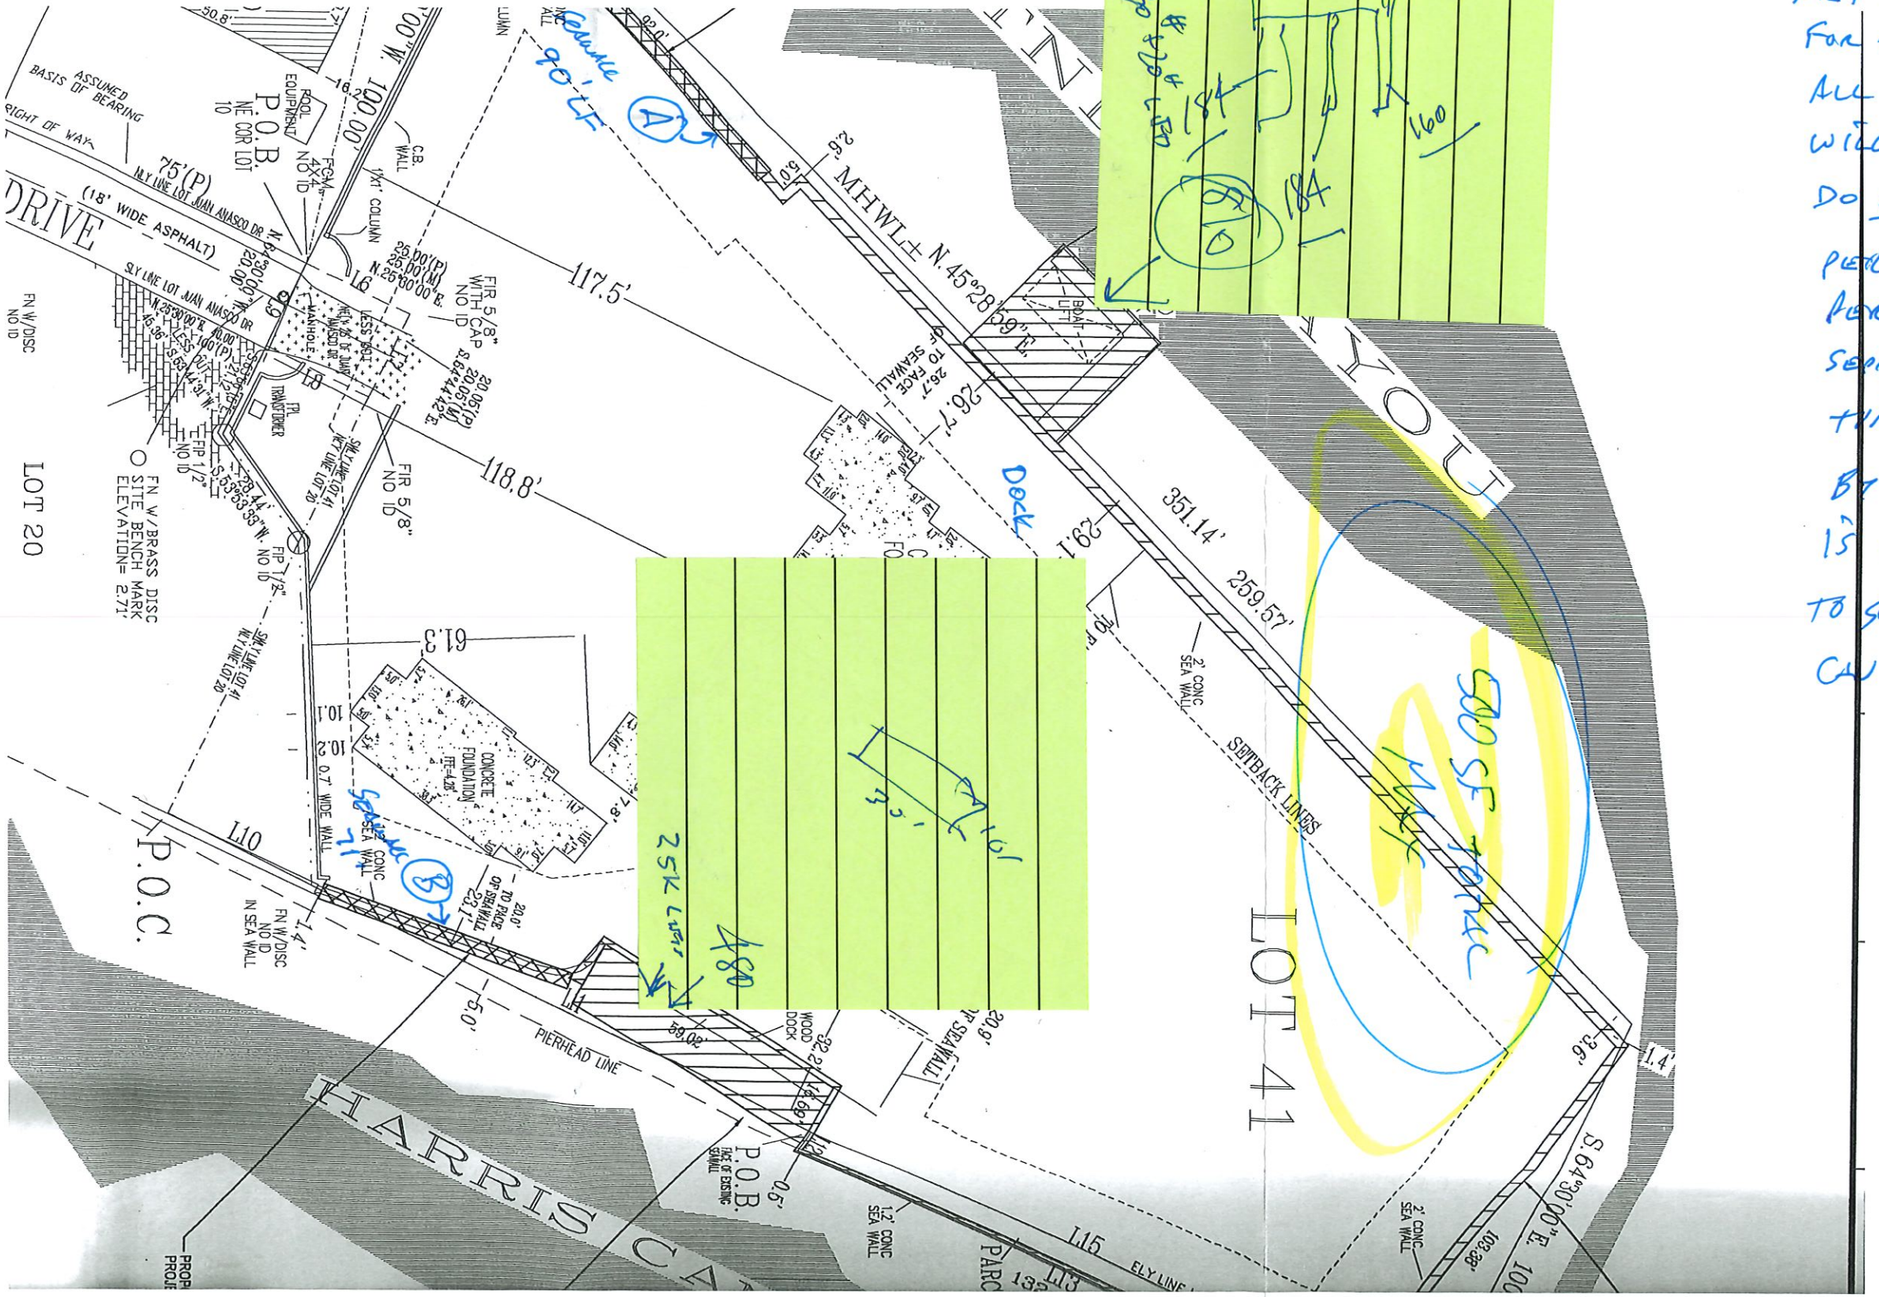
10:10AM EST.