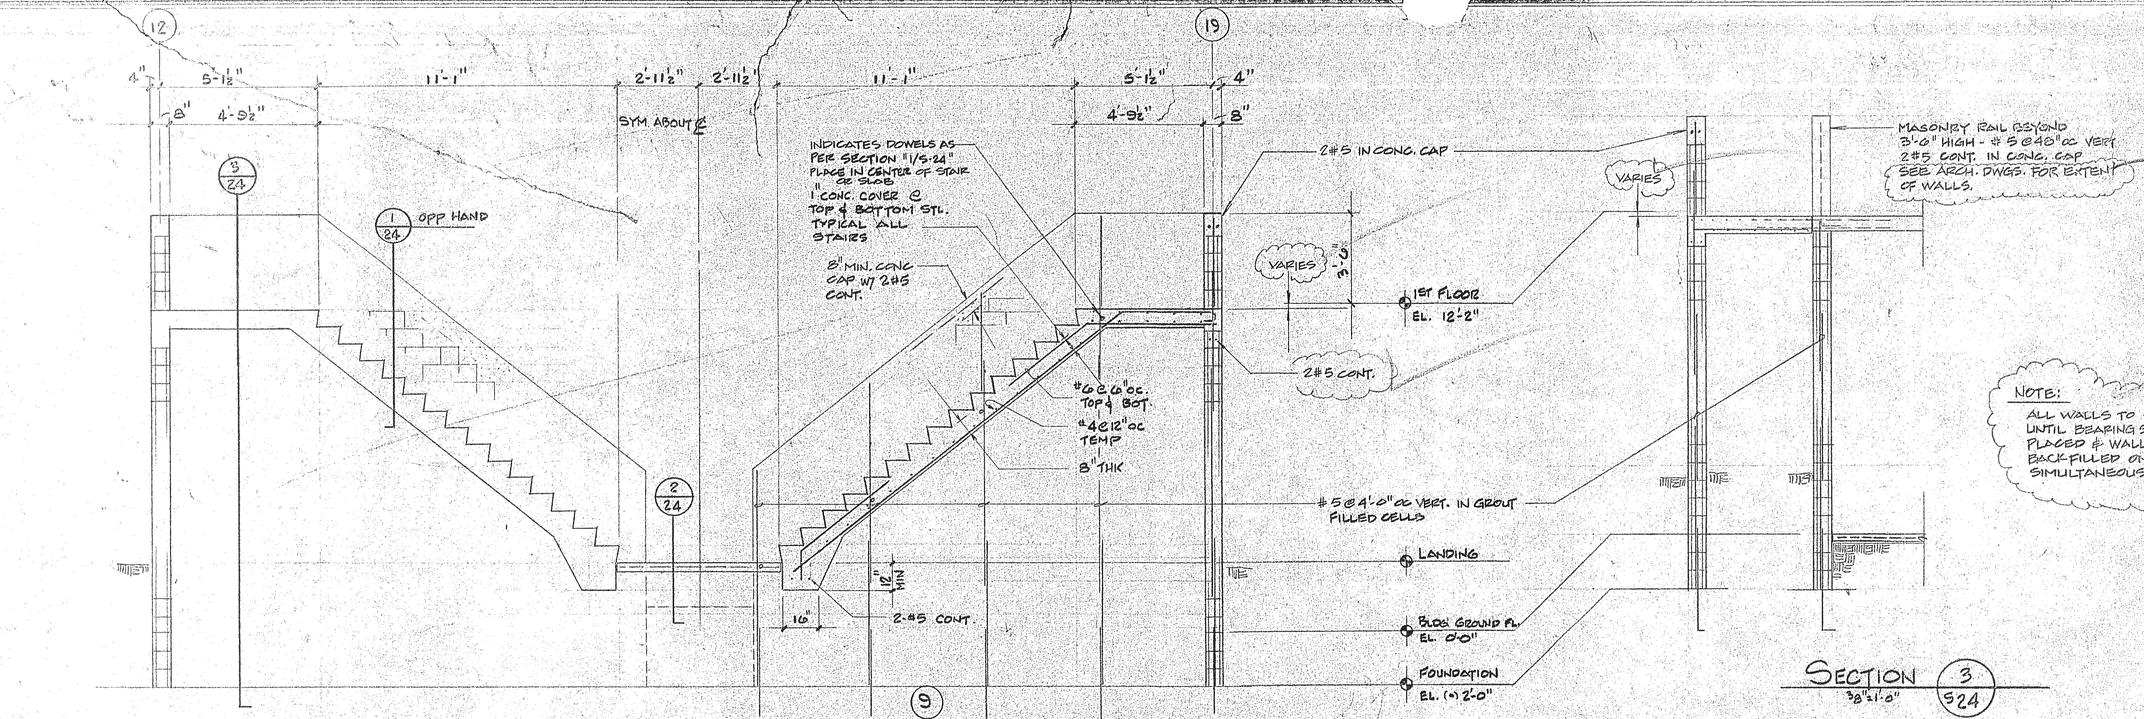

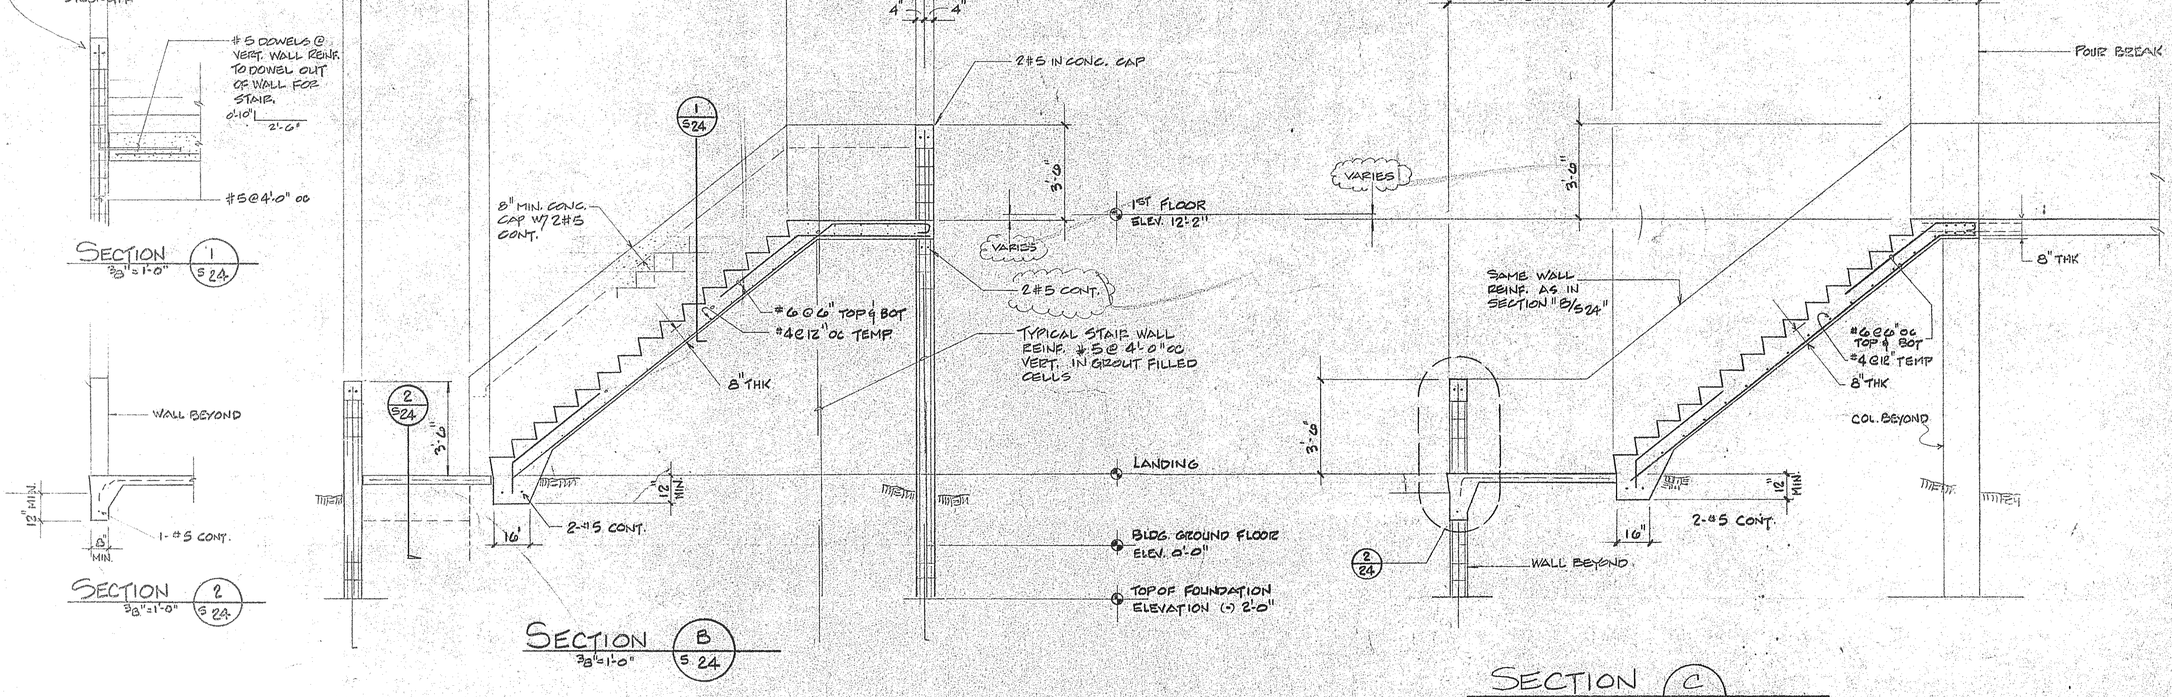

BEAM & SLAB SECTIONS & DETAILS